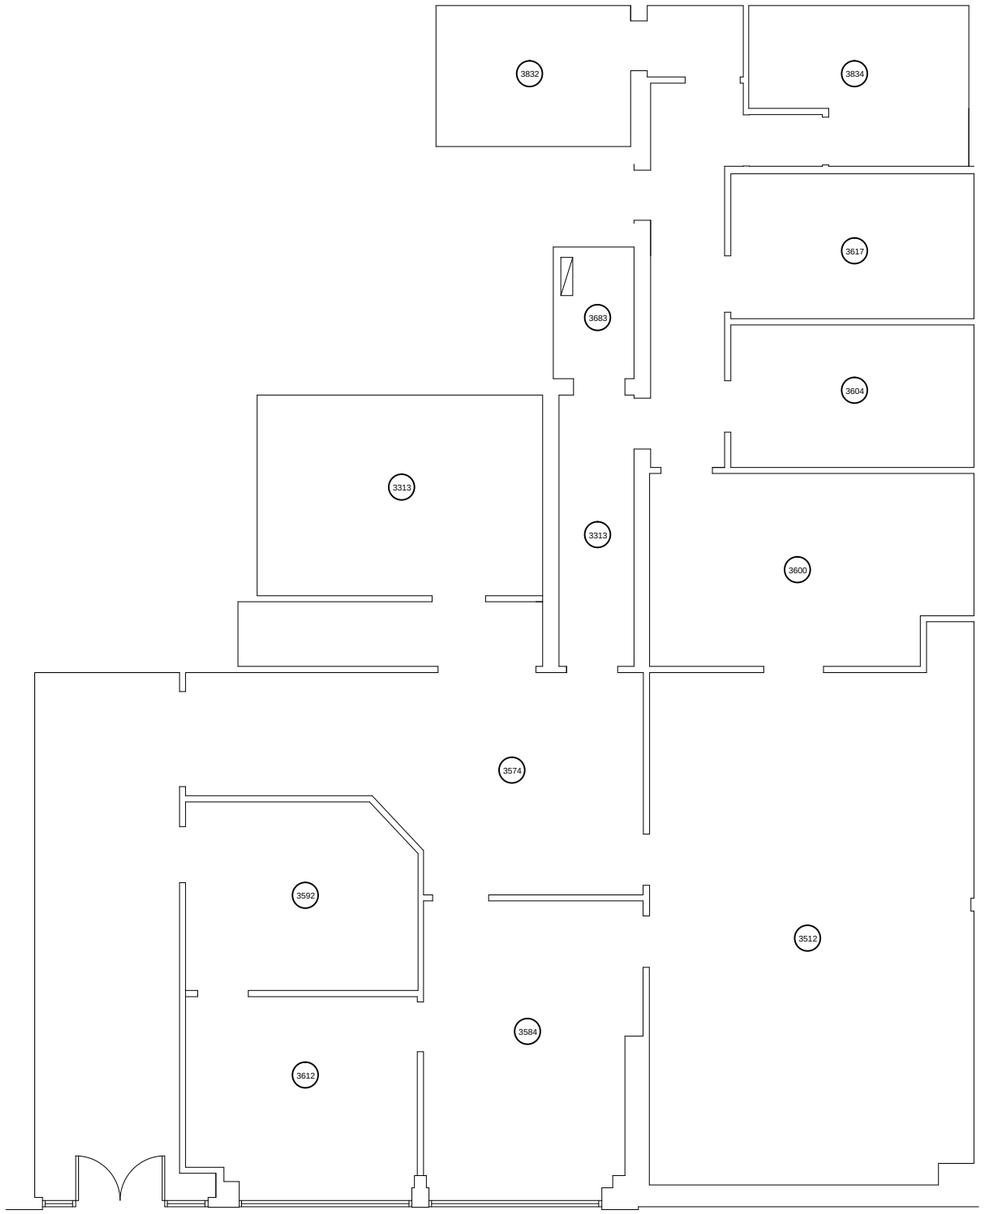

LEEK - 422238X
EXISTING PLAN @1:100

0 2.5 5 7.5 10m
Scale 1:100

NOTES:

Rev	Date	Description	Drn	Ch	App

Client
BANK of IRELAND

PROJECT:
OFFSITE ATM INSTALLATIONS

Site
Old Court House, High Street, Leek
Staffordshire, ST13 5DZ

Client
Bank of Ireland

www.bankofireland.com

ARCADIS Design & Consultancy for natural and built assets

Registered office:
ARCADIS House
34 York Way
London
N1 9AB

Coordinating office:
500 Avebury Boulevard
Milton Keynes
Buckinghamshire
MK9 2BE
Tel: 44 (0)1908 547960

www.arcadis.com

TITLE:
EXISTING PLAN

Designed		Signed	Date
Drawn	PST	Signed	Date
Checked		Signed	Date
Approved		Signed	Date
Scale:	1:100	Datum:	
Original Size:	A3	Grid:	
Suitability Code:		Project Num	34895101

Suitability Description:
FOR APPROVAL

Drawing Number:
FAD no.422238X

Revision:

© Copyright reserved