0 1 2 3 4 5metres

scale bar @ 1:100

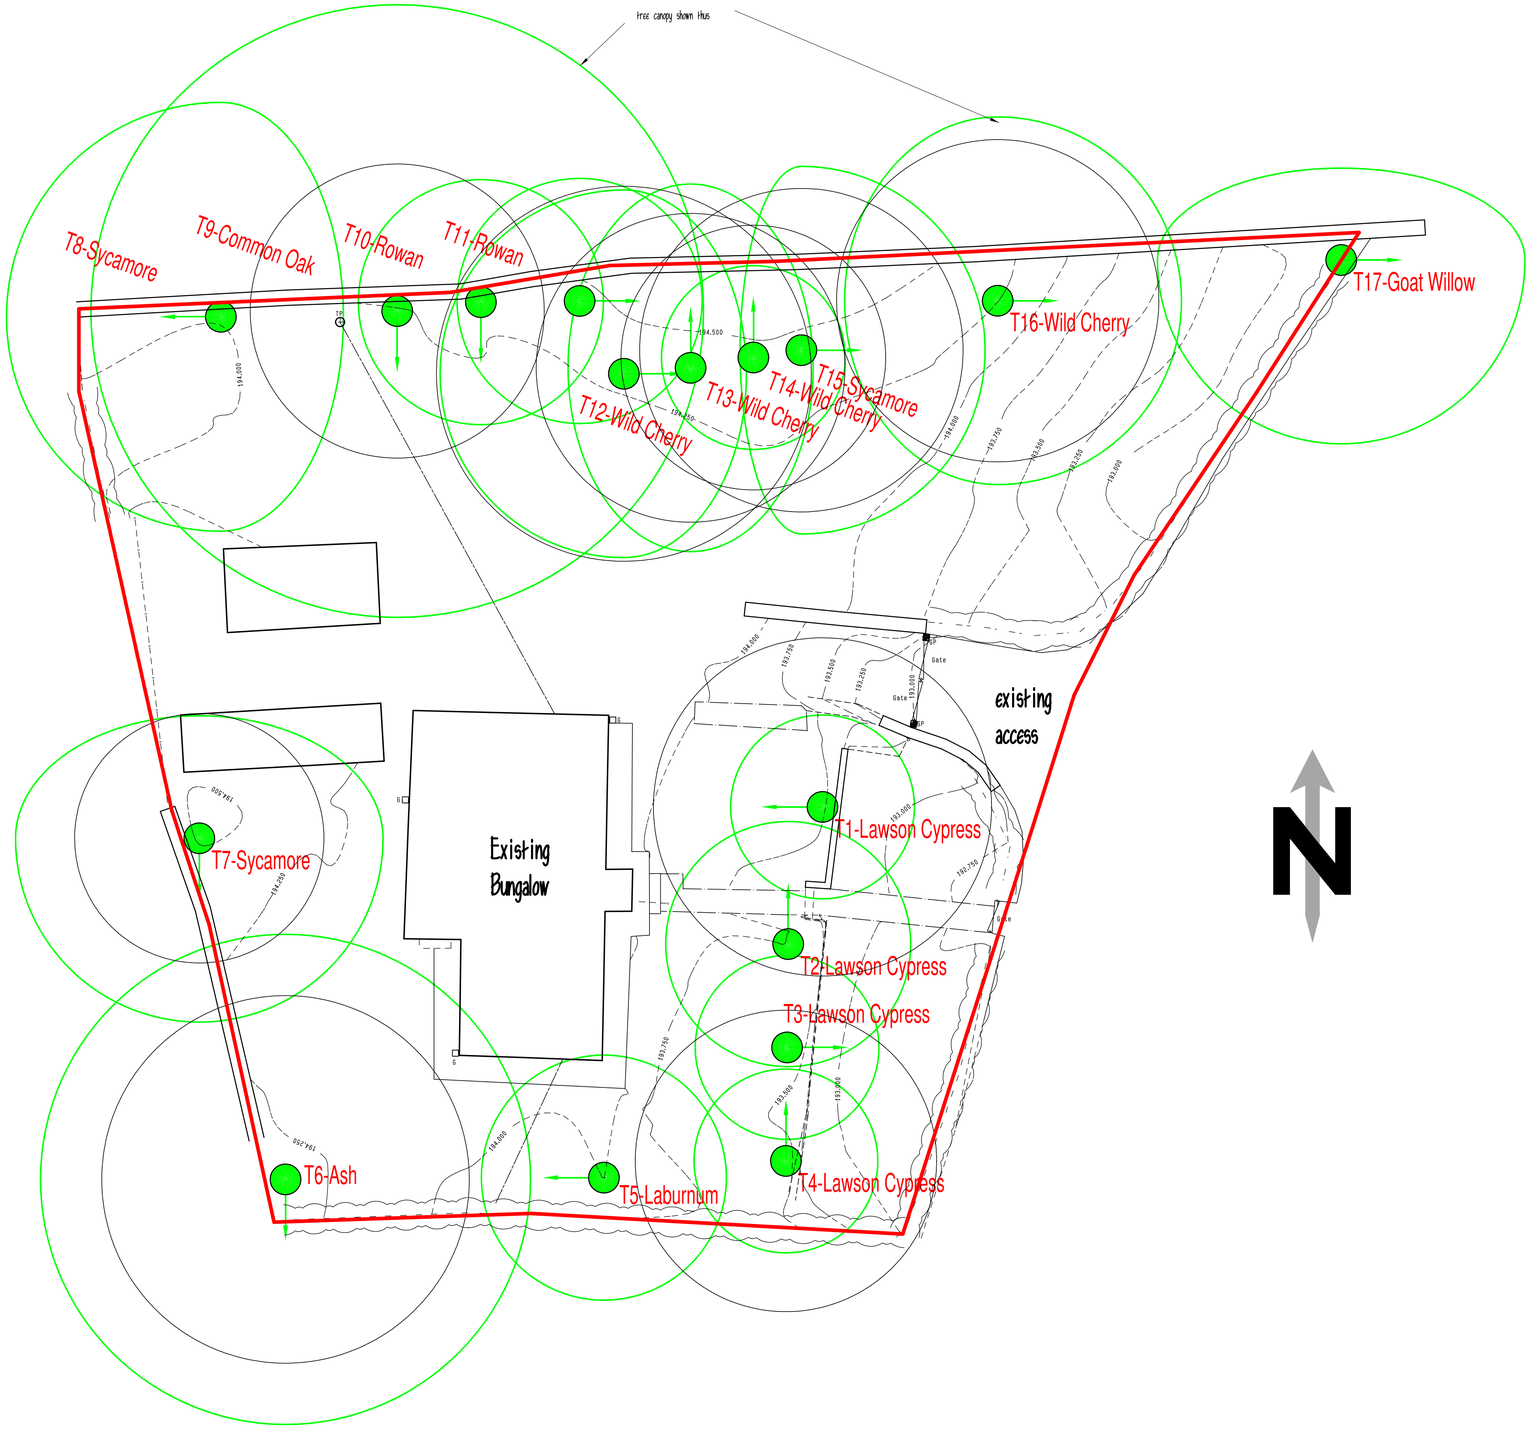

BLOCK PLAN AS EXISTING 1:100

RICS
The mark of
property professionalism worldwide

Clients are advised to clarify dimensions with the author prior to setting out and not to scale from the drawing. This drawing is copyright and should not be reproduced without the written consent of RLM ASSOCIATES.

RLM ASSOCIATES

JOB	WOODLANDS VIEW, CLEWLOWS BANK.
CLIENT	Messr. S. LEGAN & S. DAVIS.
DRAWING	BLOCK AND LOCATION PLAN
	AS EXISTING.
DATE	November 2017.
SCALE	1:100.
DRWG. No.	RLM870/2.
REVISION	