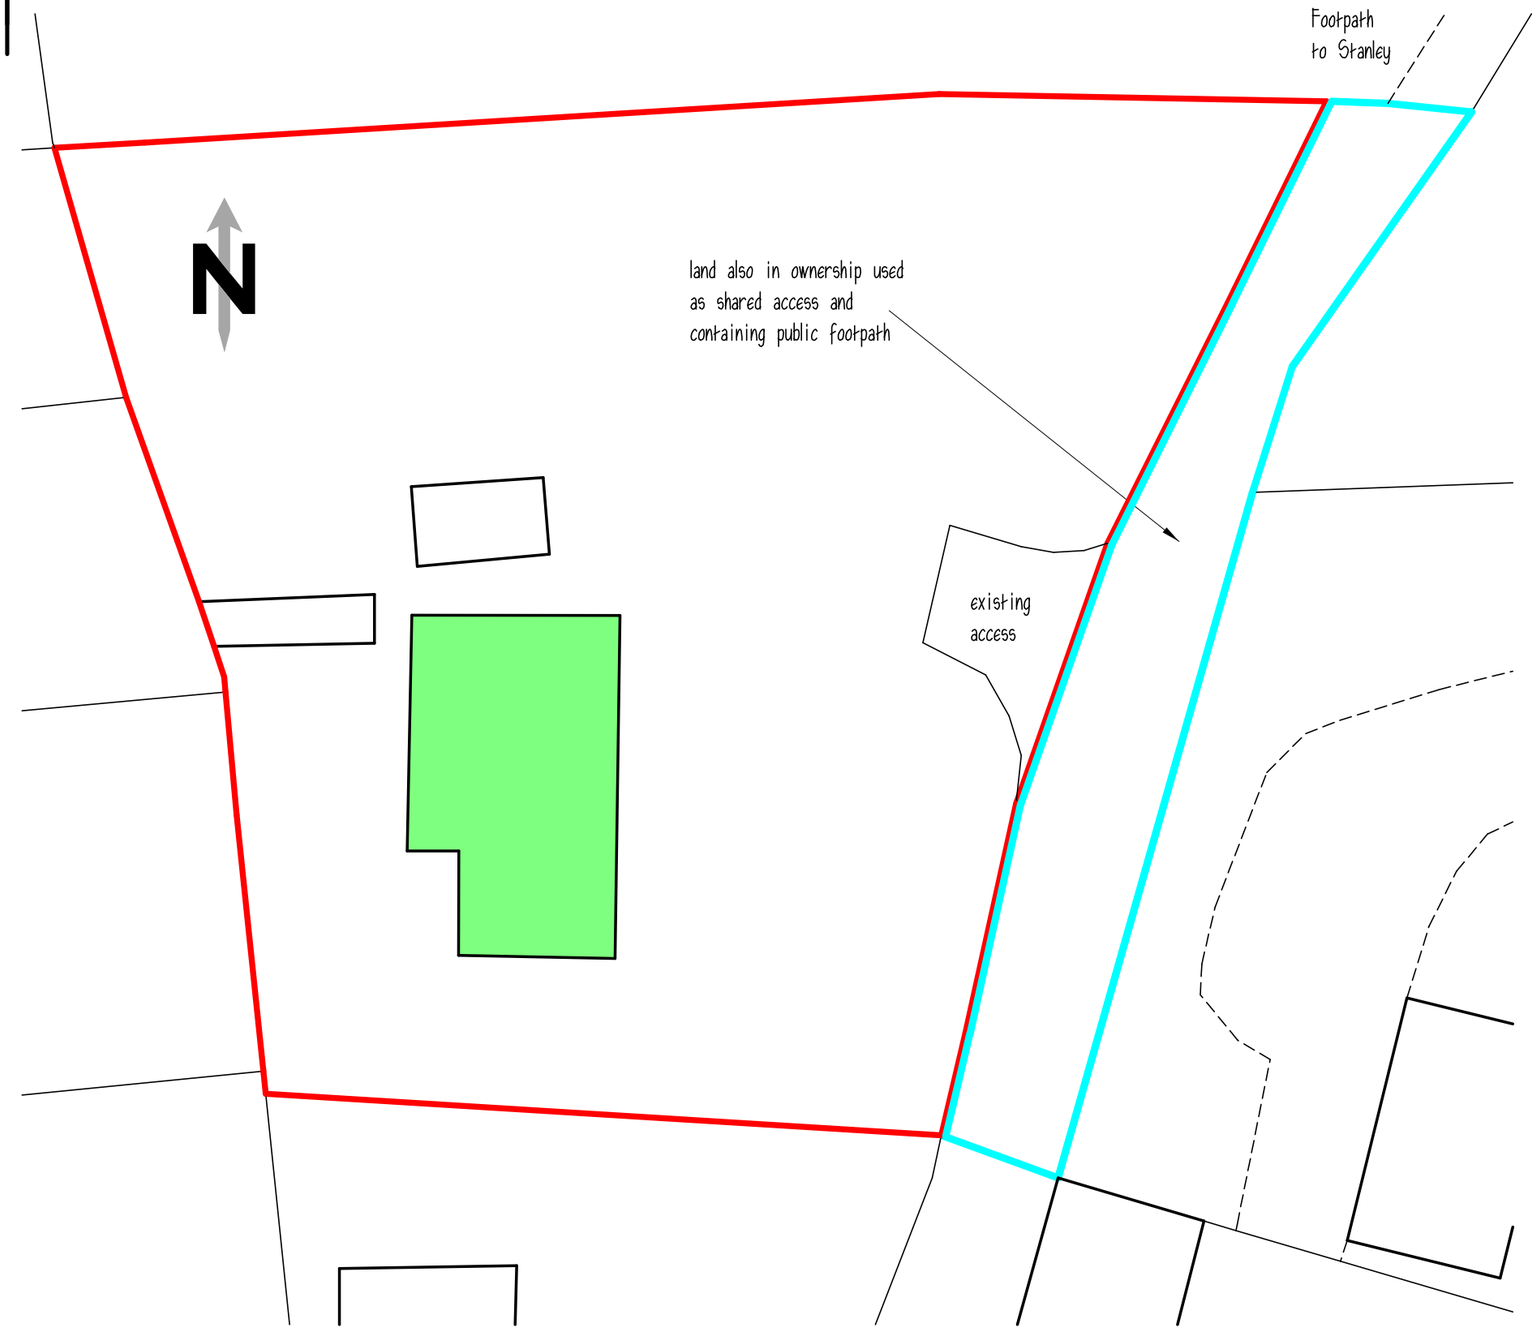

BLOCK PLAN 1:200

0 1 2 3 4 5metres
Scale Bar @ 1:200 on A3 Sheet

Ordnance Survey (c) Crown Copyright 2017. All rights reserved. Licence number 100022432

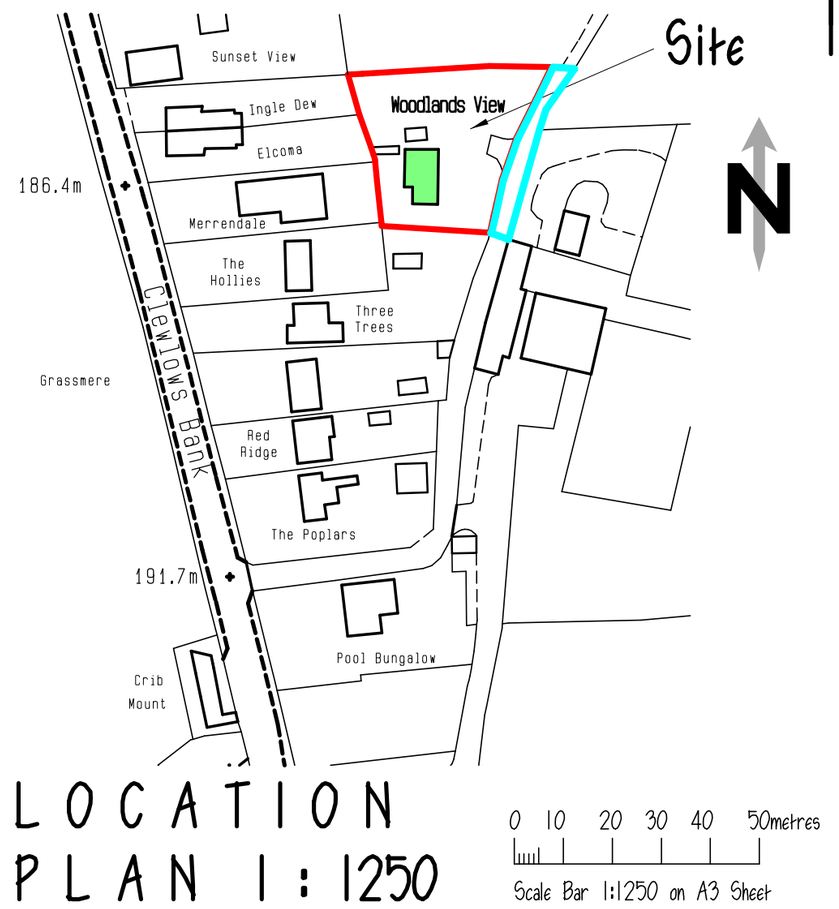

LOCATION PLAN 1:1250

0 10 20 30 40 50metres
Scale Bar 1:1250 on A3 Sheet

RICS
The mark of
property professionalism worldwide

RLM ASSOCIATES

JOB: WOODLANDS VIEW, CLEWLOWS BANK.	
CLIENT: Messrs. S. LEGAN & S. DAVIS.	
DRAWING: BLOCK AND LOCATION PLANS.	
DATE: November 2017.	SCALE: 1:200, 1:1250.
DRWG No.: RLM870/1.	REVISION: