1:100

SOUTH EAST ELEVATION

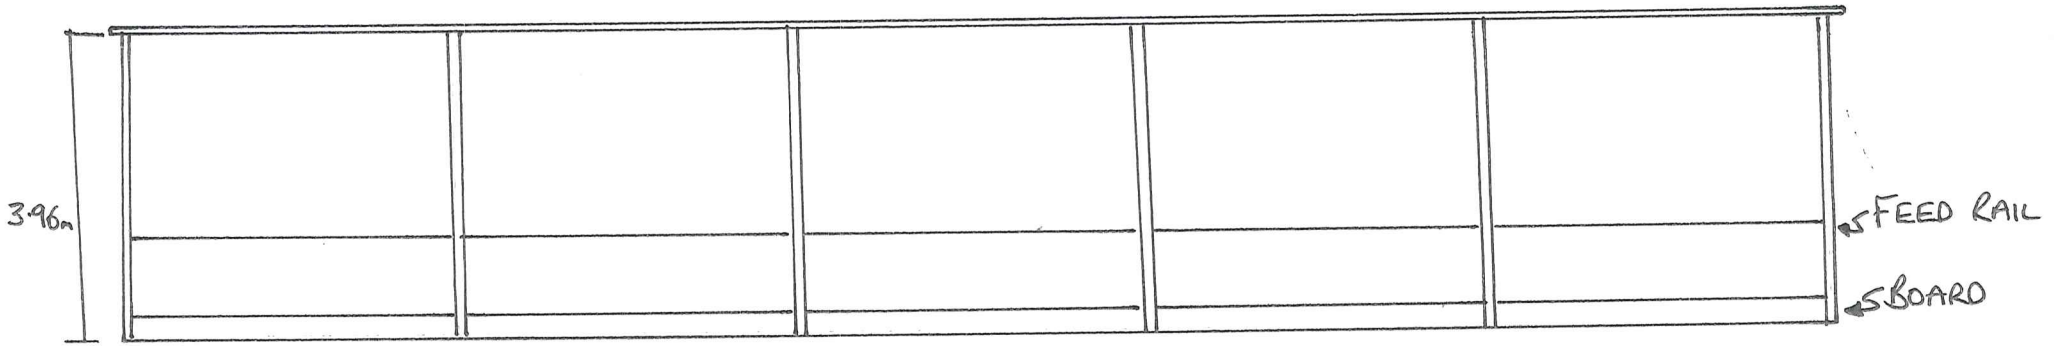

NORTH WEST ELEVATION

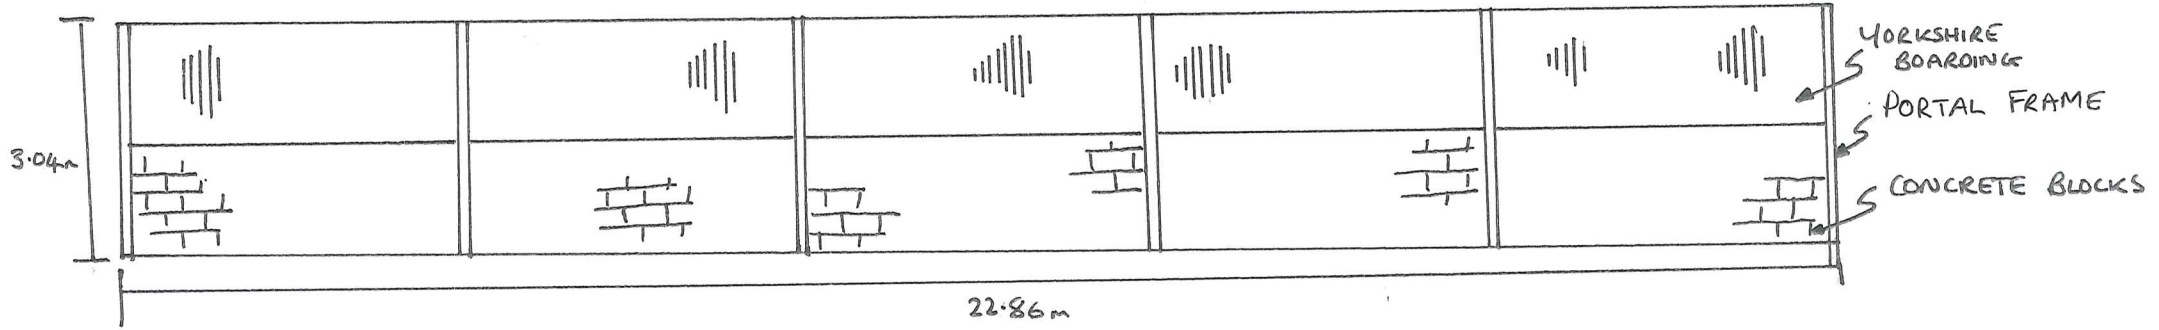

09/00987/FUL -7 OCT 2009 - SM3

SOUTH WEST ELEVATION

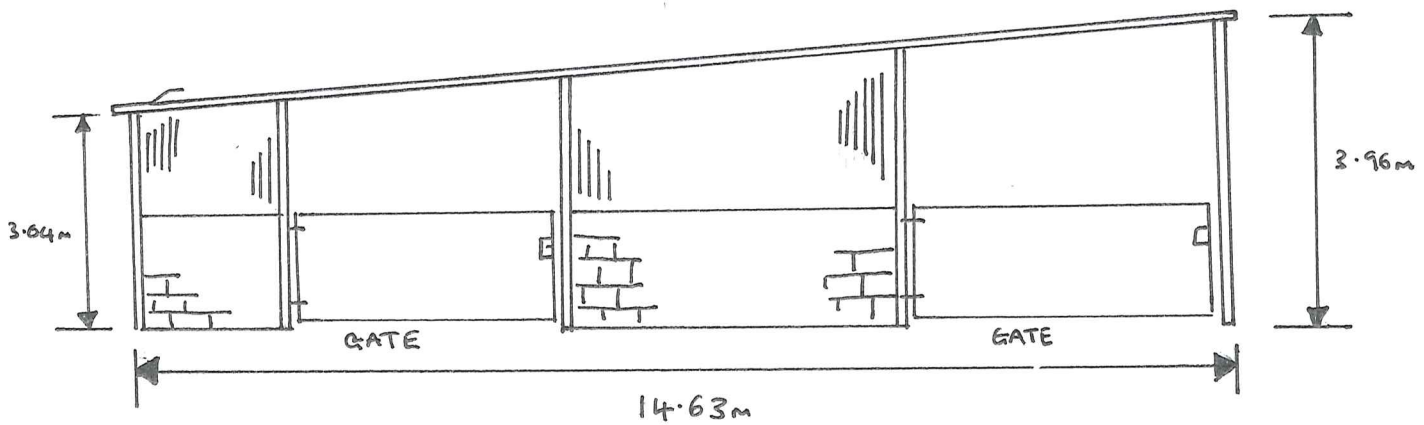

ELEVATIONS

1:100

ROOF PLAN.

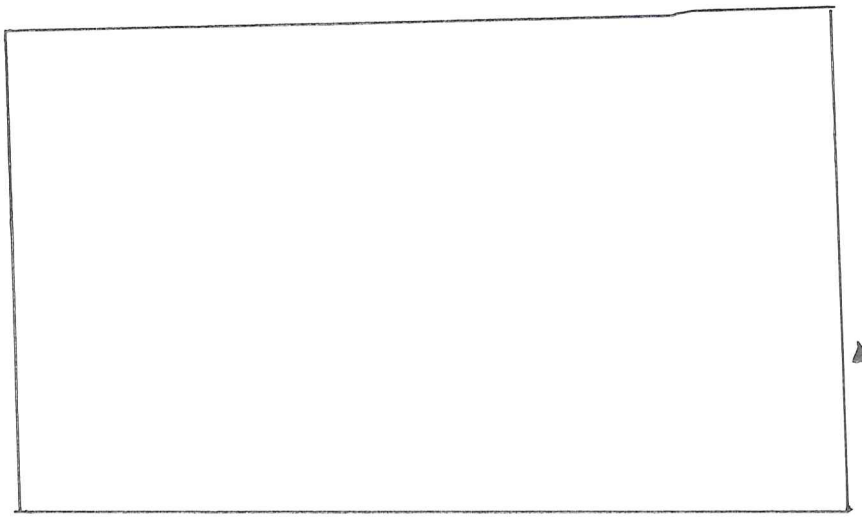

1:200

PROFILE SHEETING

09/00987/FUL -7 OCT 2009 - SM

NORTH EAST ELEVATION

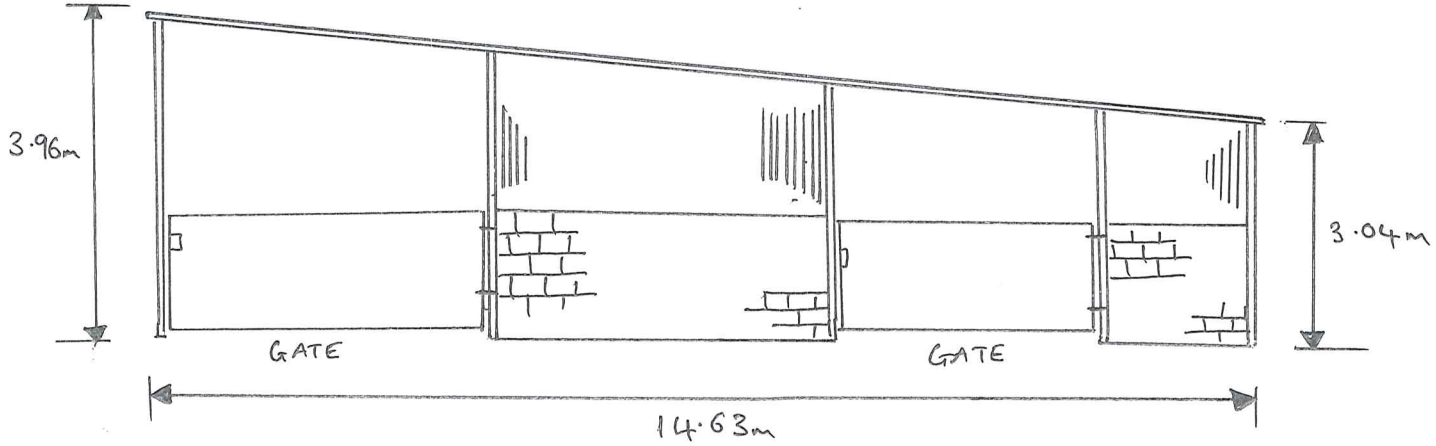

1:100