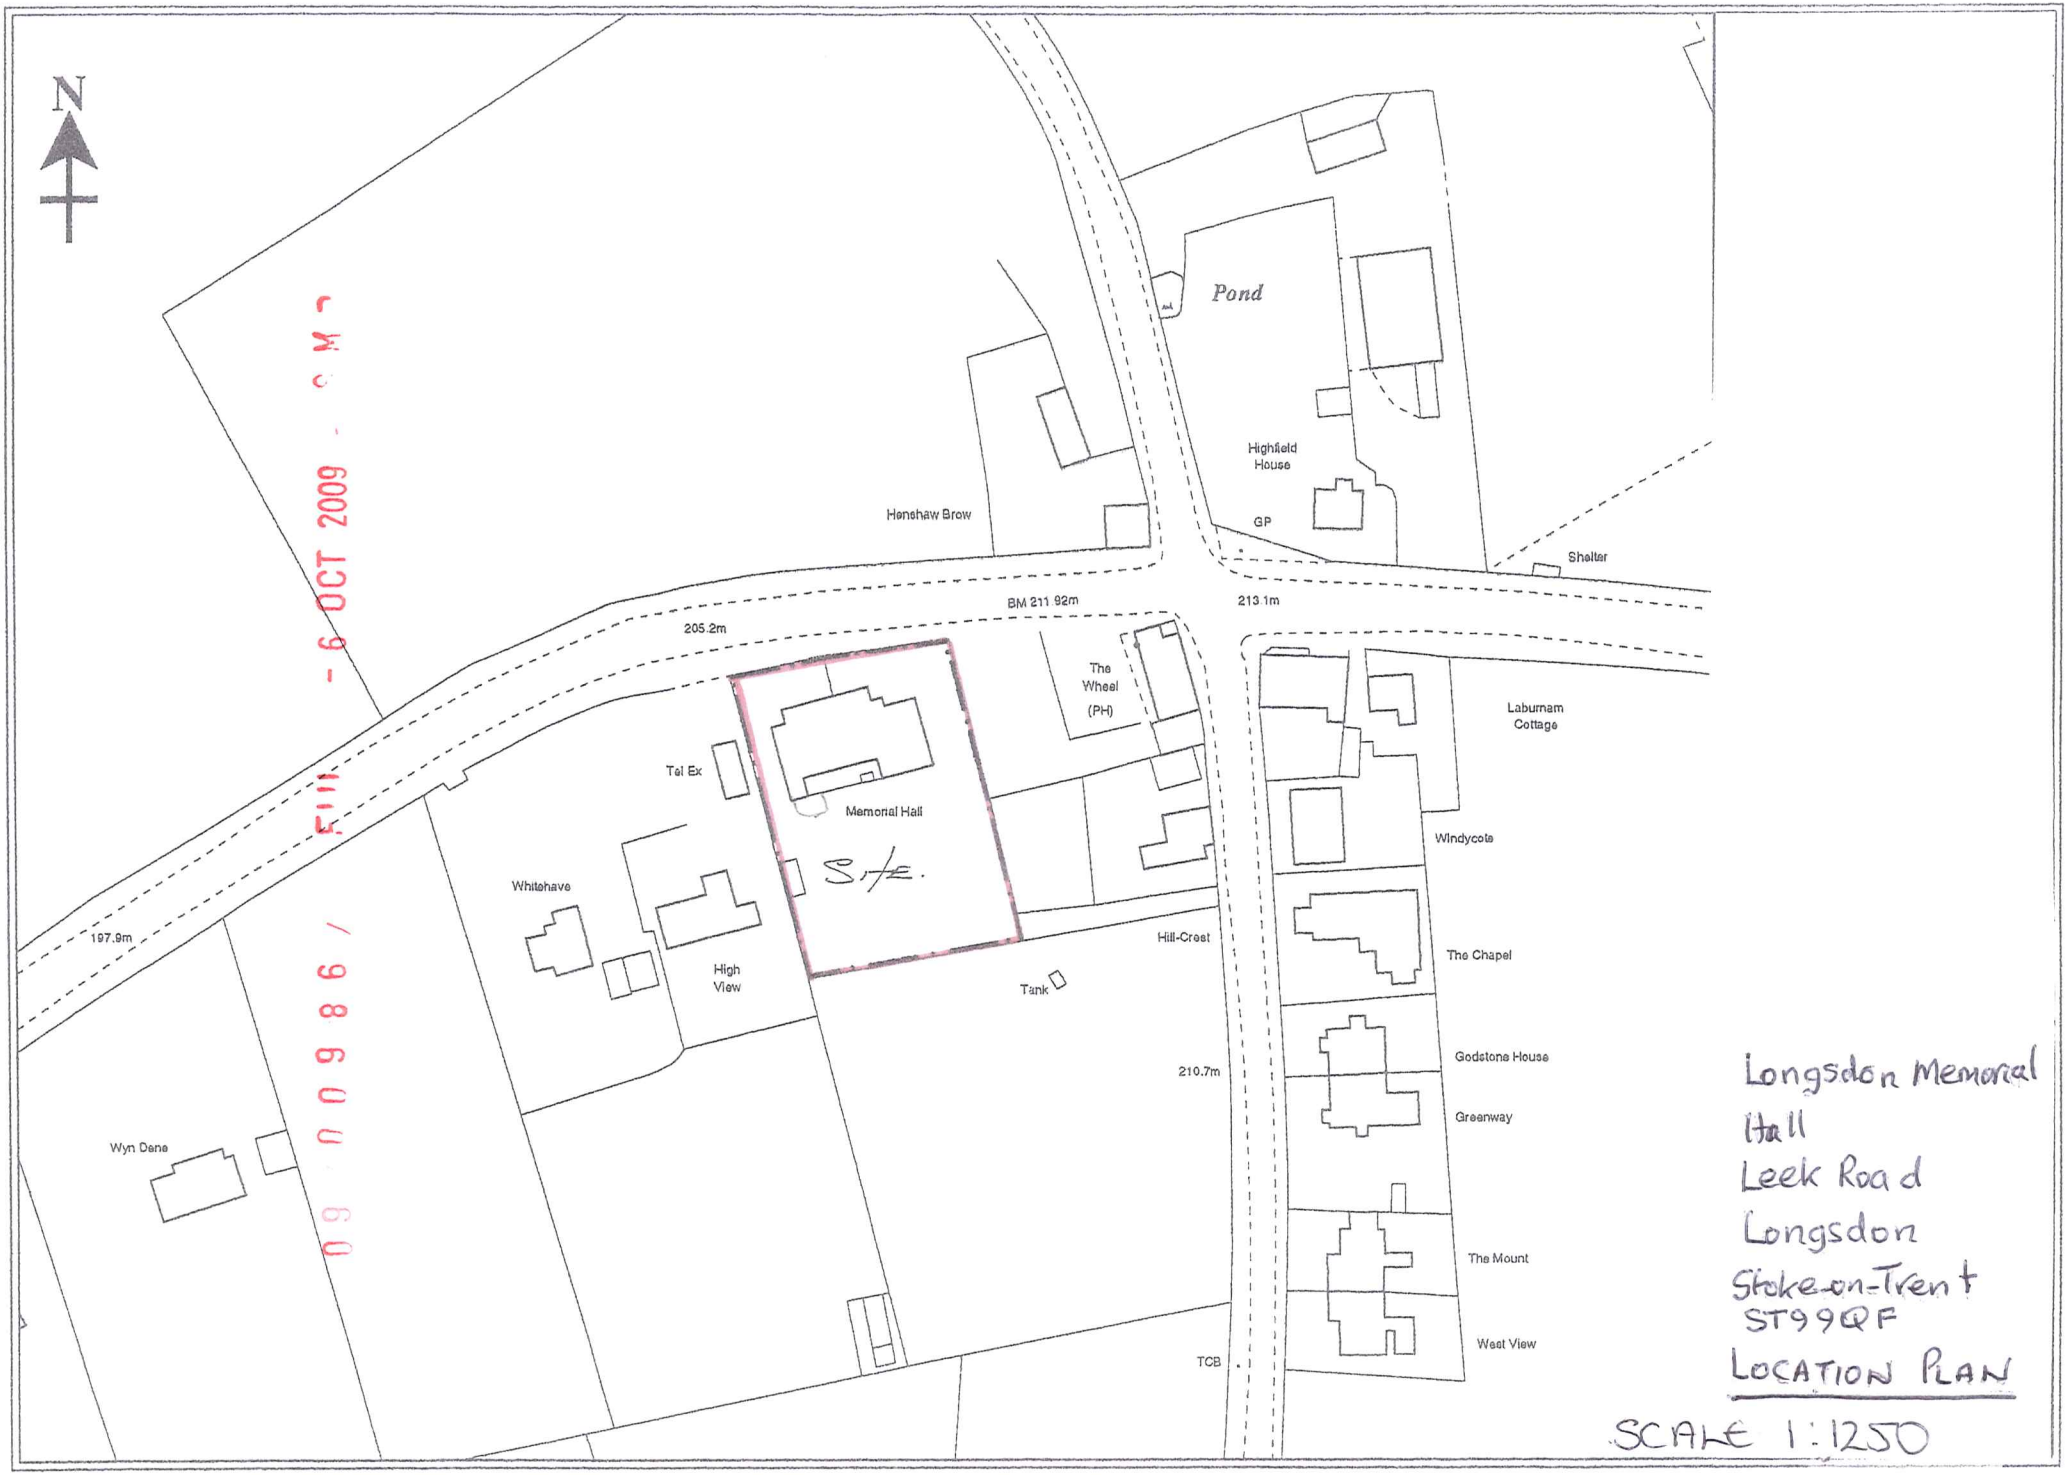

Longsdon Memorial Hall
Leek Road
Longsdon
Stoke-on-Trent
ST9 9QF

LOCATION PLAN

SCALE 1:1250