

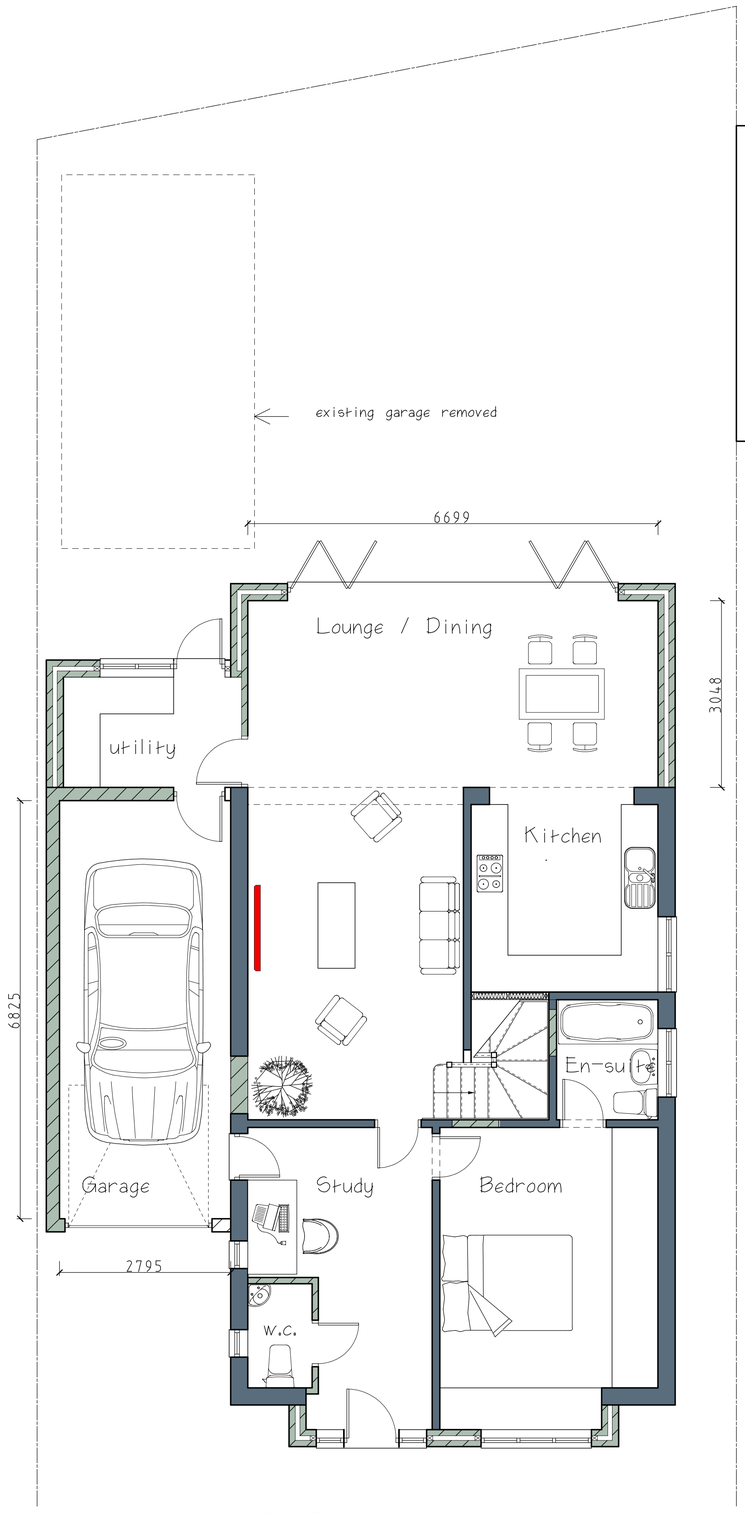

GROUND FLOOR PLAN

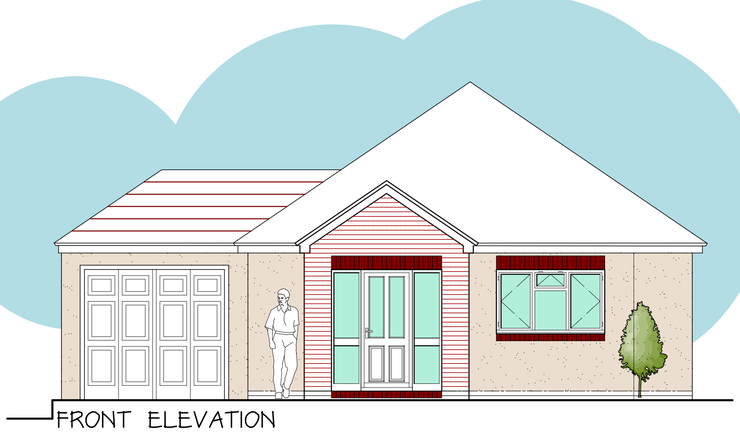

FRONT ELEVATION

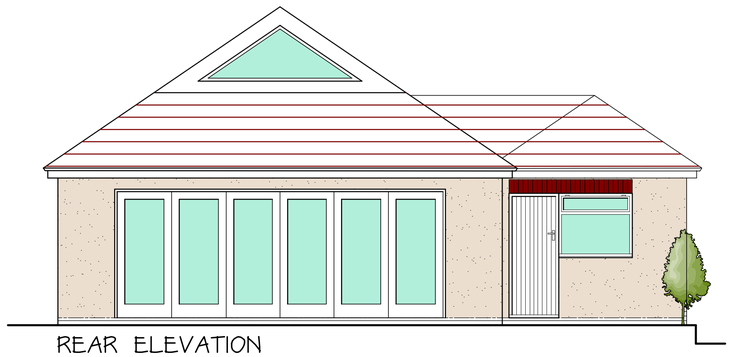

REAR ELEVATION

New concrete roof tiles to match existing

All existing and new walls to be rendered off white.

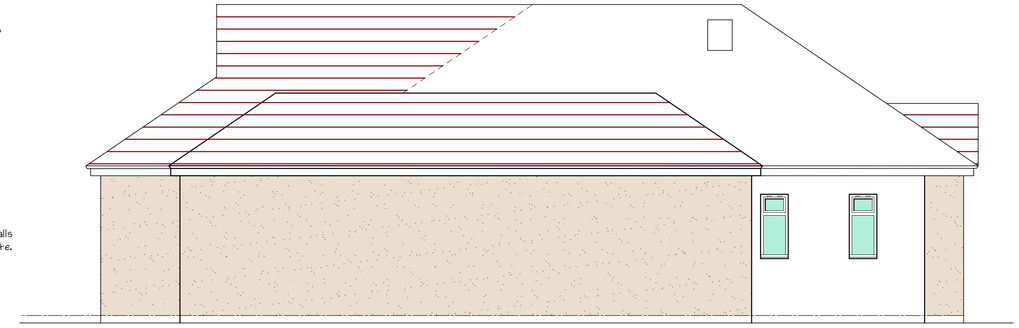

SIDE ELEVATION

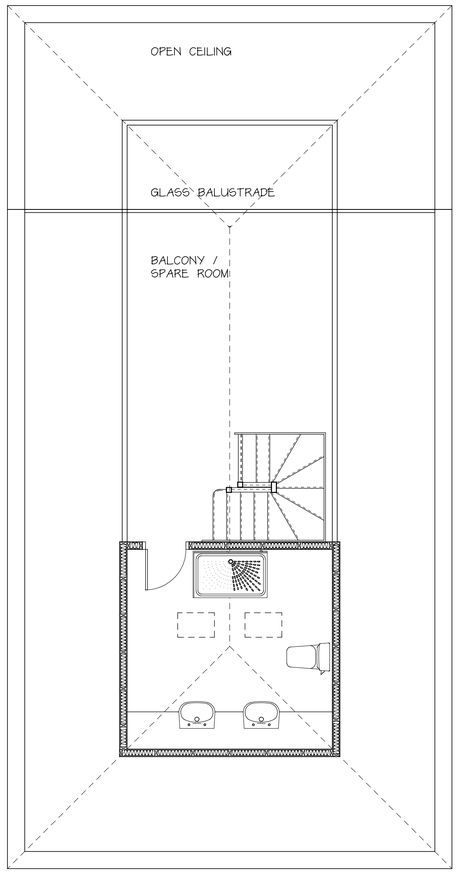

FIRST FLOOR PLAN

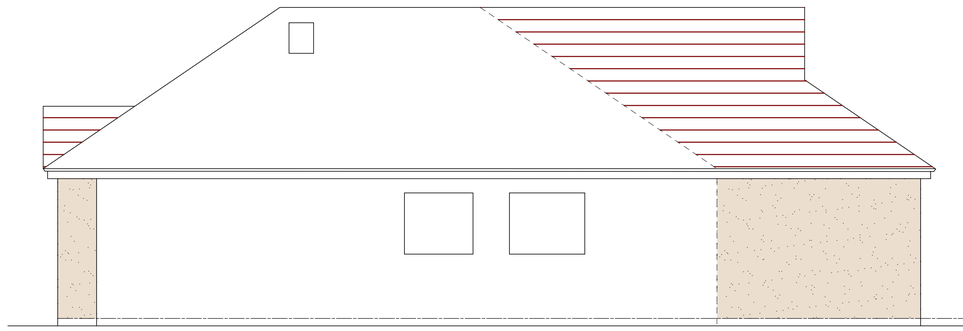

SIDE ELEVATION

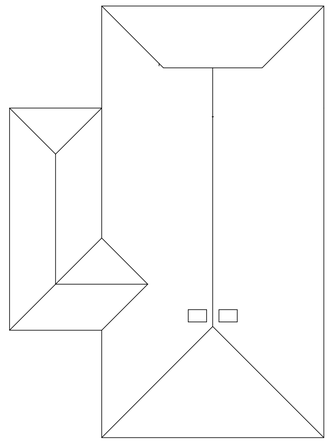

ROOF PLAN,
SCALE 1:100

ARCHITECTURAL & ASSOCIATED SERVICES

Mill House
Springs Bank
Bagnall
Stoke-on-Trent
Staffs
ST9 9JR
01782 504950

CLIENT
MR. & MRS. STEVENS

CONTRACT
ALTERATIONS AND EXTENSION TO 19 BROWNHILL ROAD BROWN EDGE

TITLE
SCHEME LAYOUT

SCALE
1:50, 100

DRAWN
J.P.

DRWG NO:
0921-02A

REV