© ACORUS Rural Property Services Ltd.

NOTES:
1. If in doubt ask
2. Written dimensions to be used only
3. This drawing is confidential and remains the exclusive property of ACORUS.
4. Do not copy unless authorised.

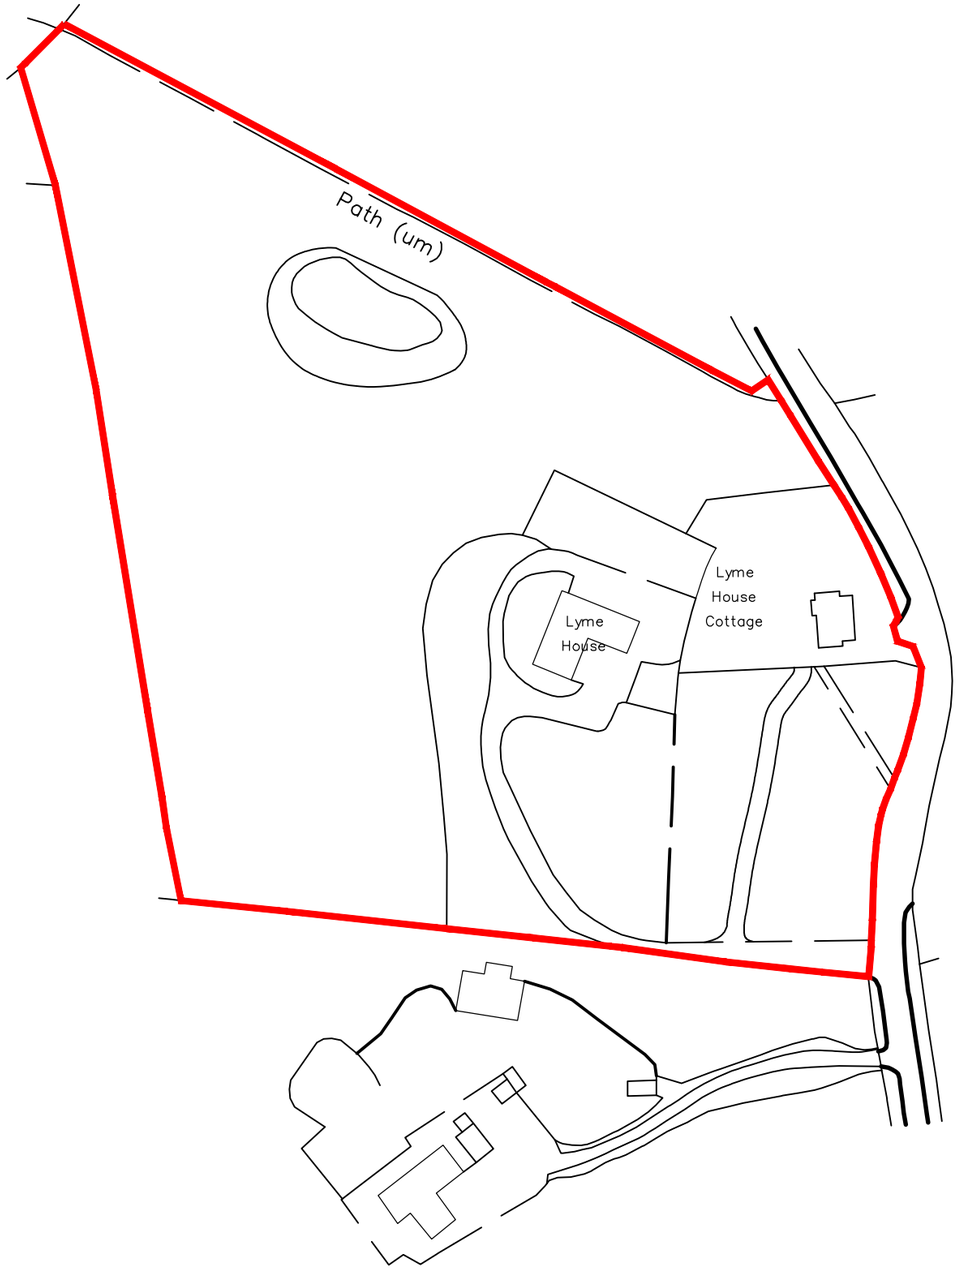

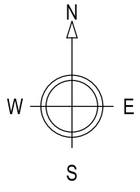

Ordnance Survey (c) Crown Copyright 2017. All rights reserved. Licence number 100022432

LOCATION PLAN
Scale 1:1250

1:1250

0 50 m 100 m 150 m 200 m 250 m

0 10 m 50 m 100 m

1:500

Site Boundary

PLANNING ISSUE

Rev	Date	Description	Dwn	Chk
Rev.	Date.	Amendment.	Drawn	Checked

PROJECT
Mr J Hilton
Lyme House, Devils Lane, Longsdon,
Stoke–on–Trent, ST9 9QP

TITLE
Location Plan

SCALE	DATE	DRAWN BY	CHECKED BY
AS SHOWN @ A3	Nov '17	DL	AA

JOB NO.	DRAWING NO.	REVISION
AA/WOLVES/HILTON	200–02	

acorus rural property services

www.acorus.co.uk

© ACORUS Rural Property Services Ltd.