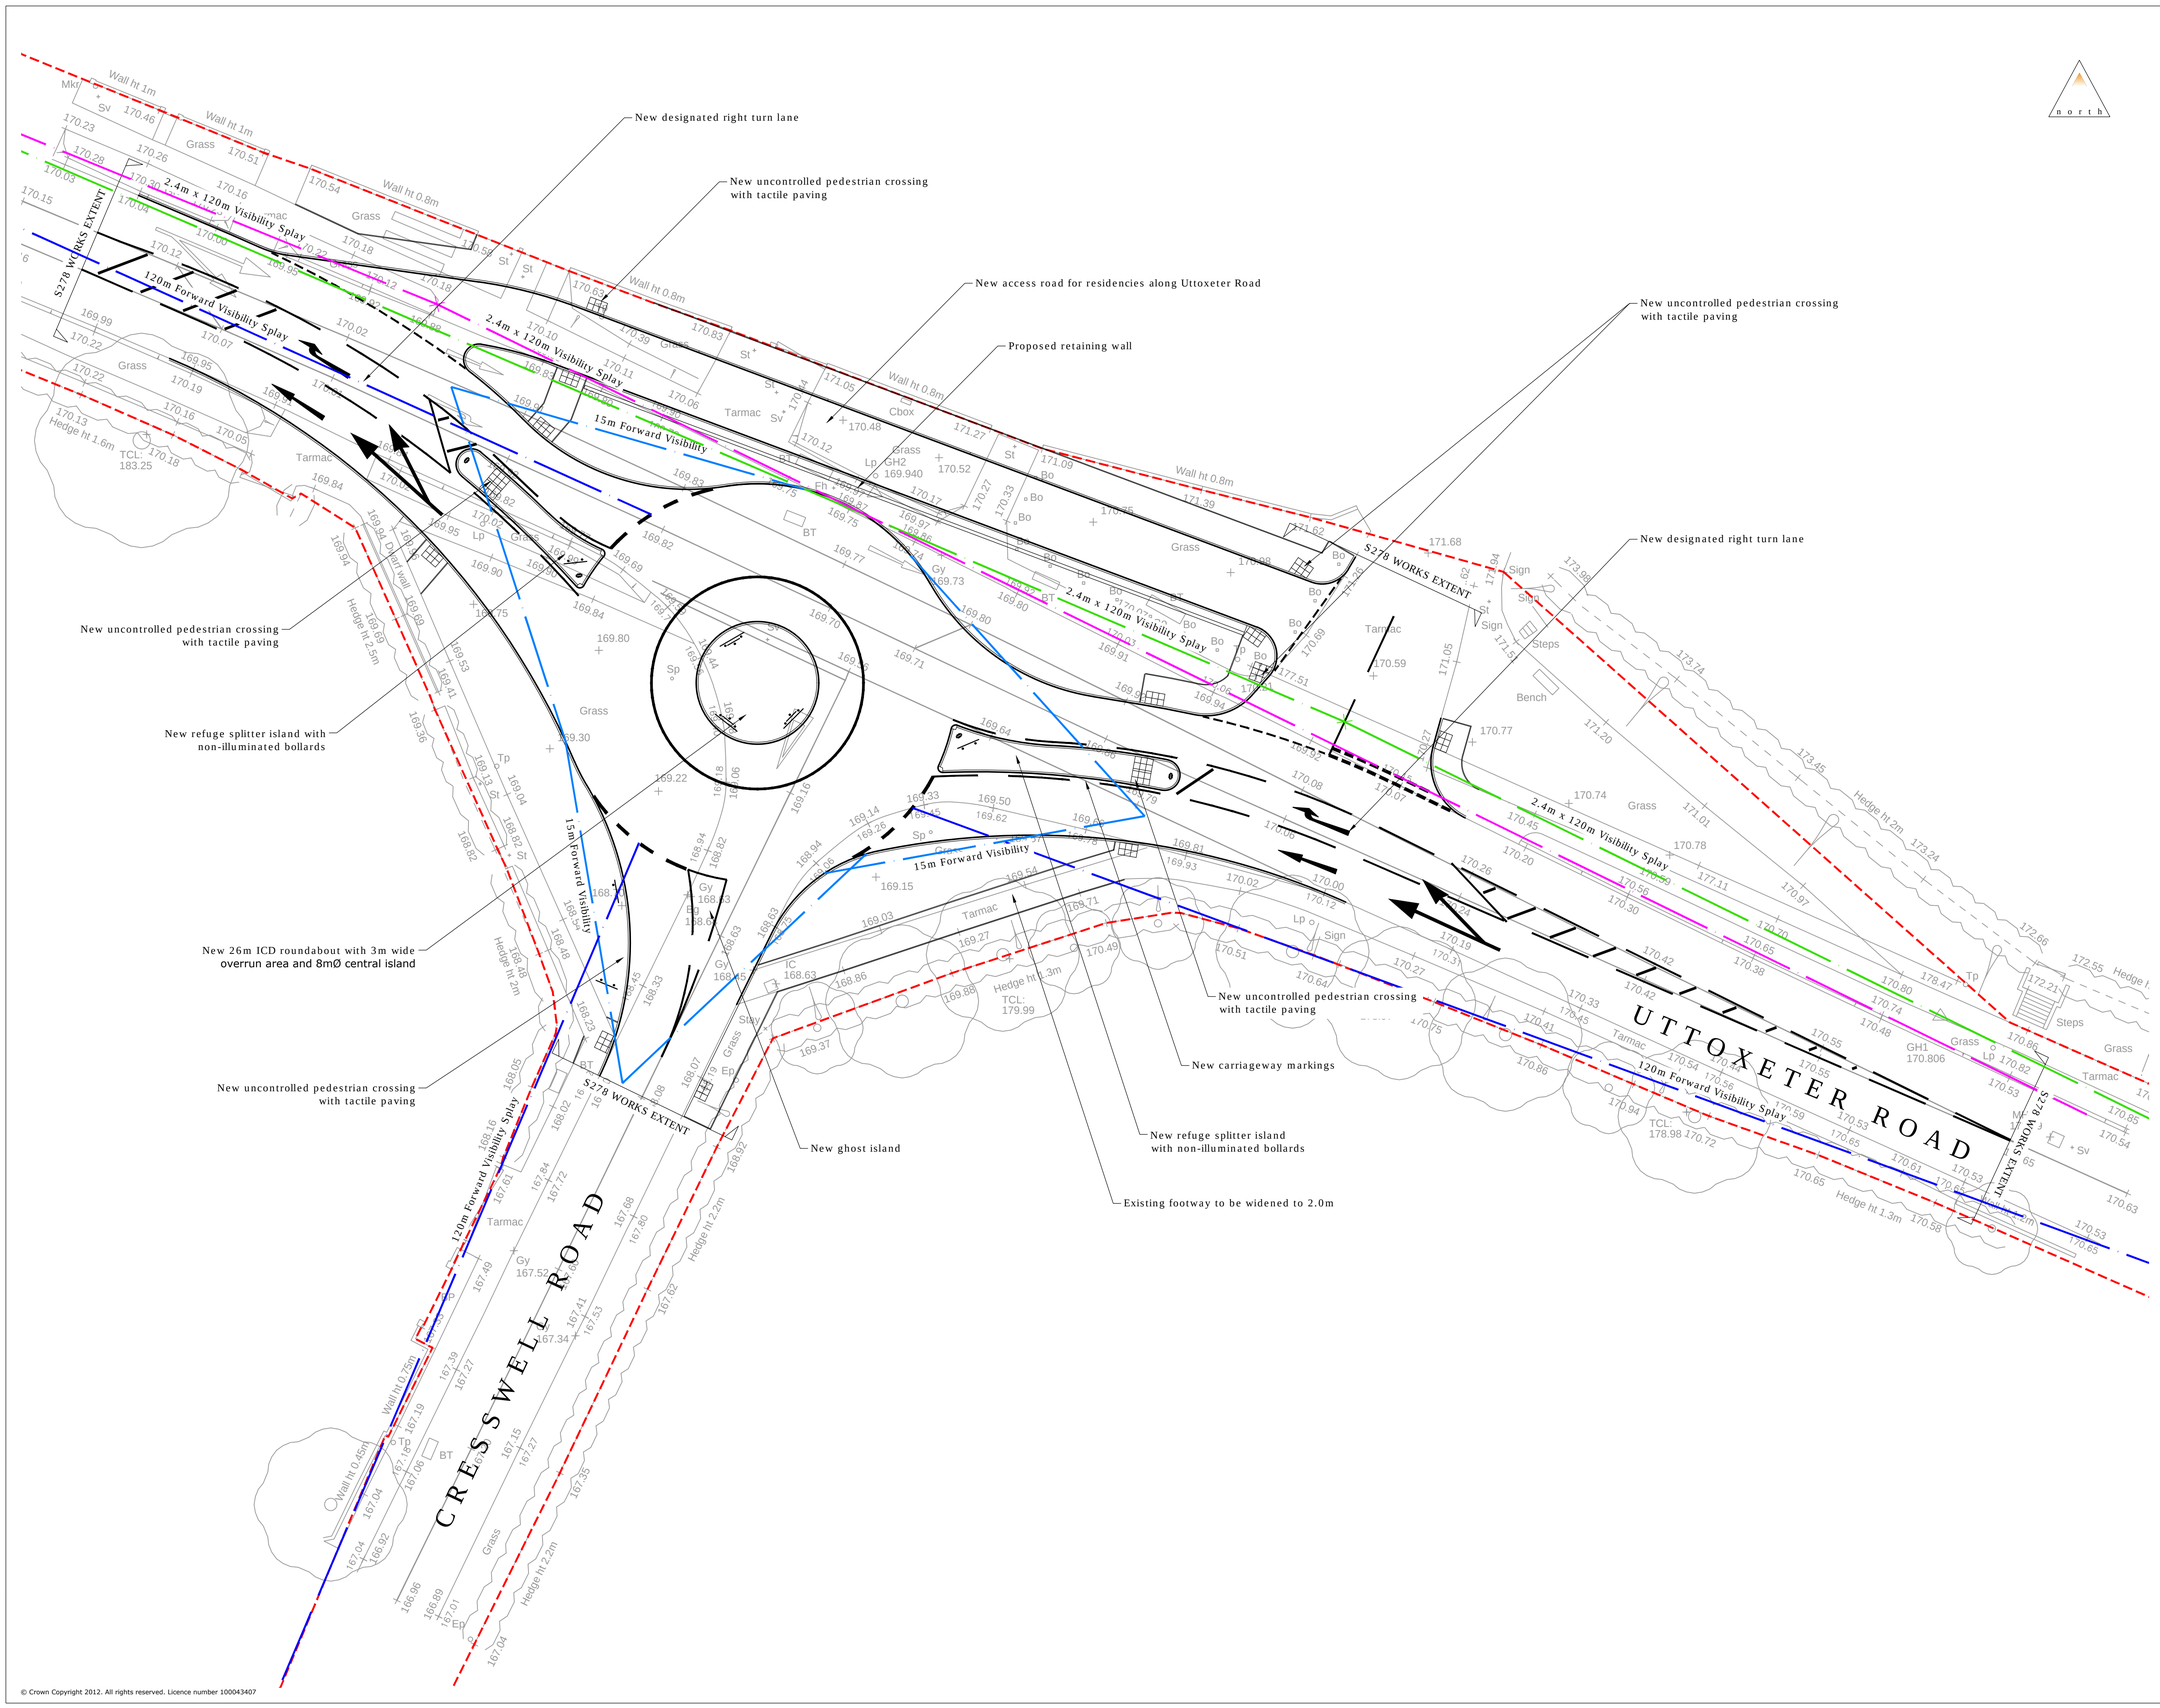

Notes

1. All levels and dimensions are to be checked on site before any work commences. All dimensions are in metres unless stated otherwise.
2. Any discrepancies shall be reported to the architect and/or engineer immediately, so that clarification can be sought prior to the commencement of works.
3. This drawing shall be read in conjunction with all other relevant architect and engineering details, drawings and specification.
4. All works to be in accordance with the Specification for Highway Works.
5. All works are to be carried out in accordance with SCC 'Residential design guide - Appendix E - Highway Specification'.
6. Refer to Statutory Undertakers records for details of apparatus present within the construction areas. Chambers are to be adjusted where required to match new levels. The main contractor is to coordinate all diversionary works.
7. It is the responsibility of the main contractor to undertake traffic management in accordance with Chapter 8 of The Traffic Signs Manual. The main contractor is to agree traffic management for the contract with SCC Highway Department prior to commencement of the Works.
8. The contractor is to complete the Section 278 Works within the existing highway boundary. There is no agreement with adjacent landowners for use of their property.
9. On completion the contractor is required to carry out an as-built survey of the completed highway works.
10. All existing Ironwork to be raised or lowered to suit new levels.
11. Any chamber covers in existing footway which are to become within proposed carriageway are to be reinforced / replaced.

Legend

Existing Highway Boundary

Revision Notes:	Drn	Chk	App	Date
C Amendments following SCC comments	MH	MP	JS	29-09-17
B Amendments following meeting with SCC	MH	MP	JS	17-06-20
A Updated following comments from SCC	MH	MP	JS	17-05-03

Drawing Status: DETAILED DESIGN

motion

84 North Street
Guildford
Surrey
GU1 4AU

T: 01483 531 300

Golden Cross House
8 Duncannon Street
London
WC2N 4JF

T: 020 7031 8141

www.motion.co.uk

Client: MJ BARRETT GROUP

Project: Blythe Business Park, Cresswell

Title: General Arrangement
Uttoxeter Road and Cresswell Road Roundabout
Sheet 1 of 4

Scale: 1:200	Size: A1	Date: 2017-01-17
Drawn:MD	Chk'd: JS	Appr'd:RB

Drawing: 17001-101 Revision: C

© Crown Copyright 2012. All rights reserved. Licence number 100043407

N:\Projects\Shelby 17001\Drawings\17001-101c (General Arrangement).dwg