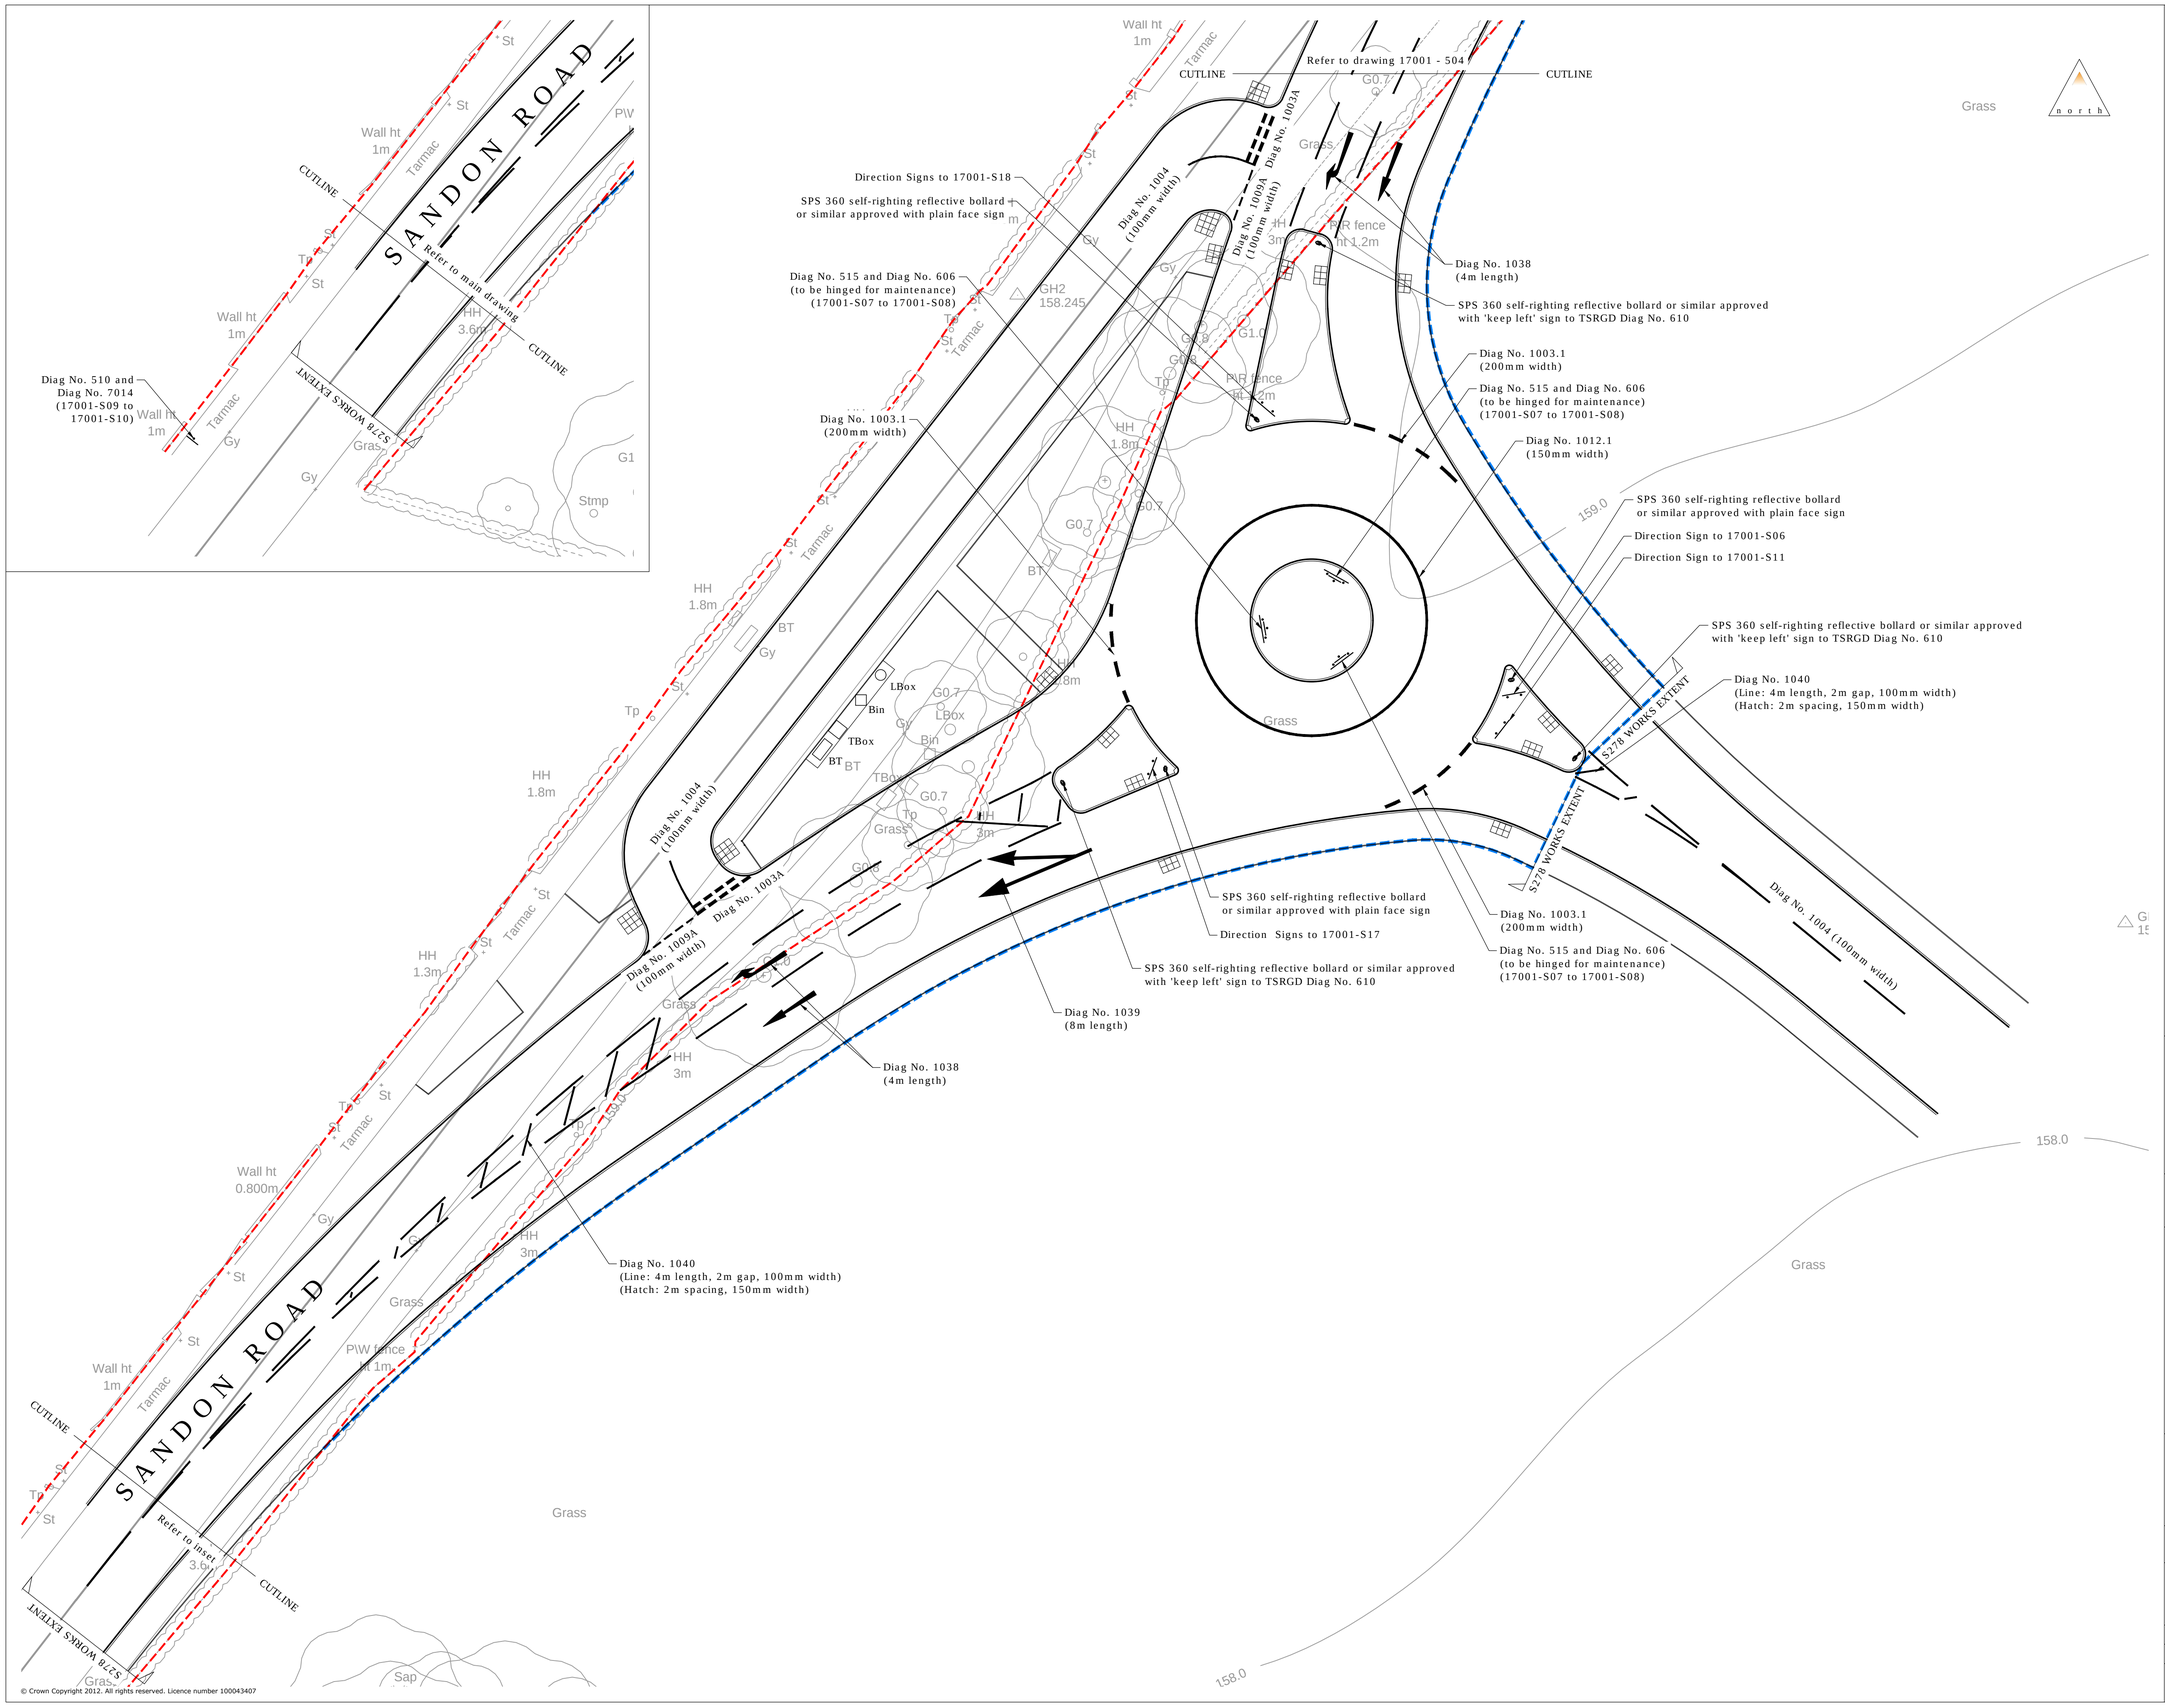

Notes

1. All levels and dimensions are to be checked on site before any work commences. All dimensions are in metres unless stated otherwise.
2. Any discrepancies shall be reported to the architect and/or engineer immediately, so that clarification can be sought prior to the commencement of works.
3. This drawing shall be read in conjunction with all other relevant architect and engineering details, drawings and specification.
5. All works are to be carried out in accordance with SCC 'Residential design guide - Appendix E - Highway Specification'.
6. All supply alterations to be arranged by the main contractor.
7. Refer to ###### drawing ###### for further specification of street lighting.
8. New white lining and markings to be white thermoplastic and in accordance with TSRGD 2016.
9. Diagram numbers refer to 'Traffic Signs Regulations and General Directions 2016' and amendments.
10. All signs and posts should have a minimum lateral clearance of 500mm from edge of carriageway.
11. All bollards shall have a minimum lateral clearance to the side and face of 450mm.
12. Sign mounting heights to be a minimum of 2.3m in footways, 2.4m in cycleways. To be checked with SCC on site prior to fixing.
13. All road studs are to be 100mm x 100mm stainless steel studs at 500 centres. To be installed as per manufacturers instructions.

Legend

- Existing Highway Boundary
- Proposed Highway Boundary

C Amendments following SCC comments	MH	MP	JS	29-09-17
B Updated following meeting with SCC	MH	MP	JS	17-06-20
A Updated following comments from SCC	MH	MP	JS	17-05-03
Revision Notes:	Drn	Chk	App	Date

Drawing Status:

DETAILED DESIGN

motion

84 North Street
Guildford
Surrey
GU1 4AU

T: 01483 531 300

Golden Cross House
8 Duncannon Street
London
WC2N 4JF

T: 020 7031 8141

www.motion.co.uk

Client:

MJ BARRETT GROUP

Project:

Blythe Business Park, Cresswell

Title:

Lighting, Signage and Markings
Cresswell Road Roundabout
Sheet 3 of 4

Scale: 1:200	Size: A1	Date: 2017-02-24
Drawn:MH	Chk'd: JS	Appr'd:RB

Drawing: 17001-503

Revision: C

N:\Projects\Sandby 17001\Drawings\17001-503- Lighting, Signage And Markings1.dwg

© Crown Copyright 2012. All rights reserved. Licence number 100043407