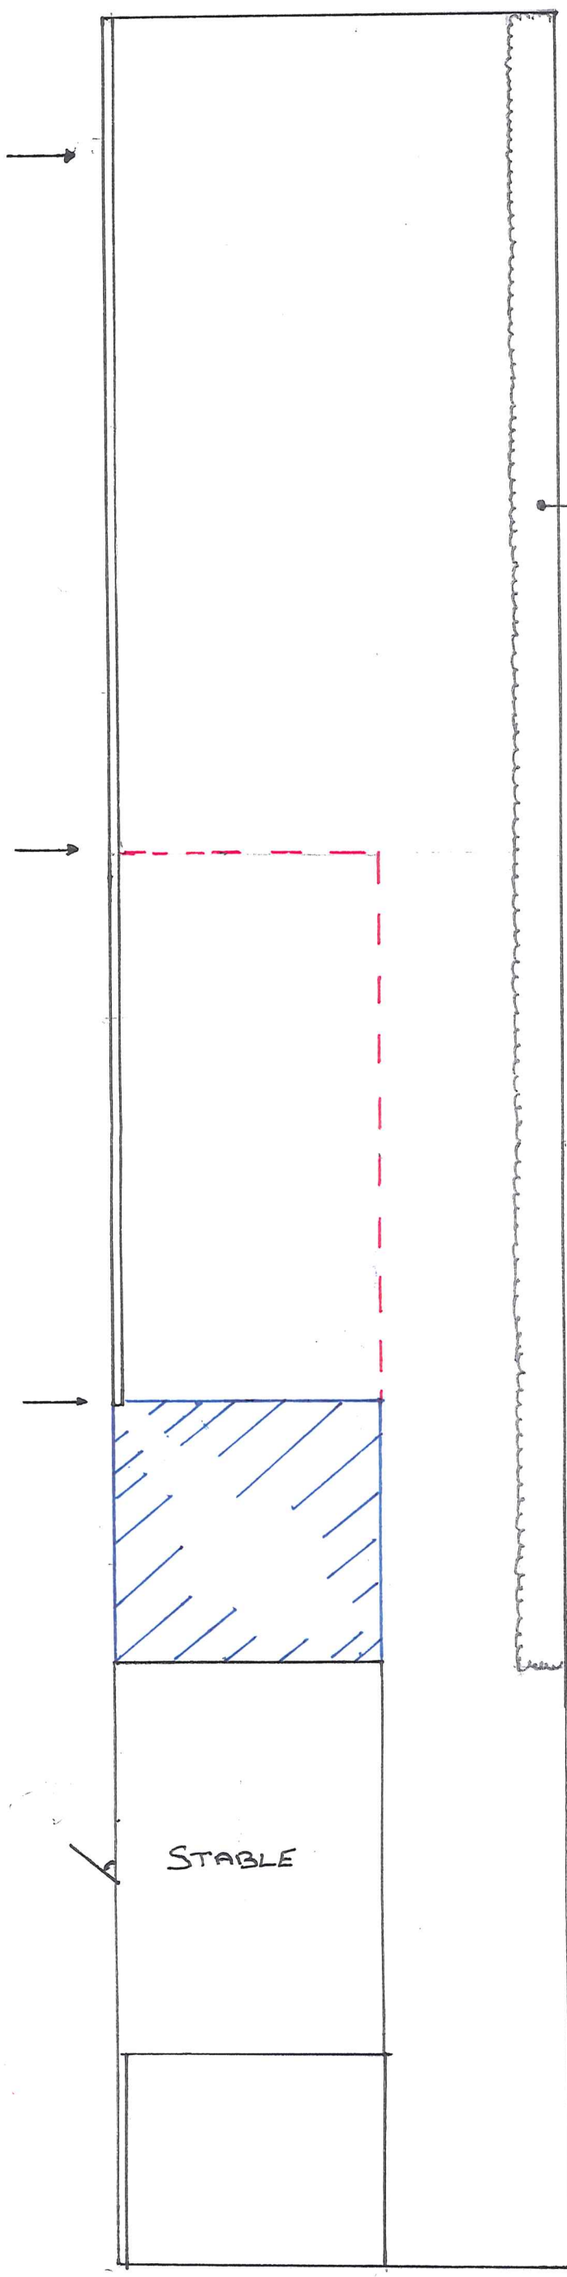
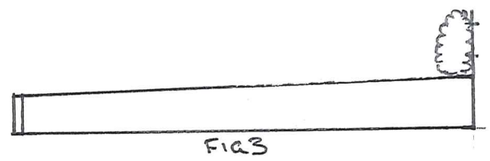
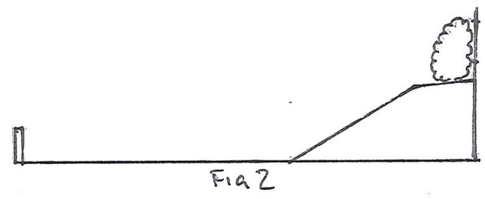
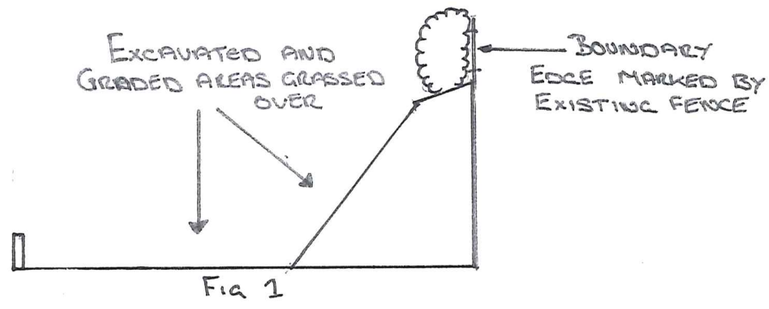



# Proposed Final Landscape Plan

Rains Lane Stable
Tean Road
Hollington
Staffordshire

09/01012/FUL 15 OCT 2009 - SM

Excavated Area

Existing Access

Scale 1:100