


NOTES


THIS DRAWING IS TO BE READ IN CONJUNCTION WITH ALL RELEVANT ABA AND SPECIALIST DRAWINGS AND SPECIFICATIONS

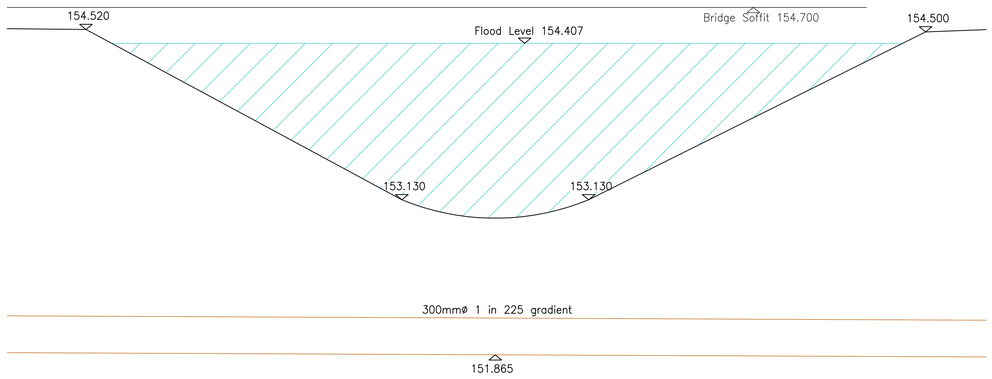


Section A–A
Scale 1:25

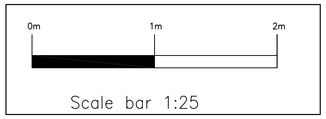

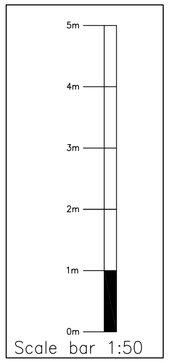

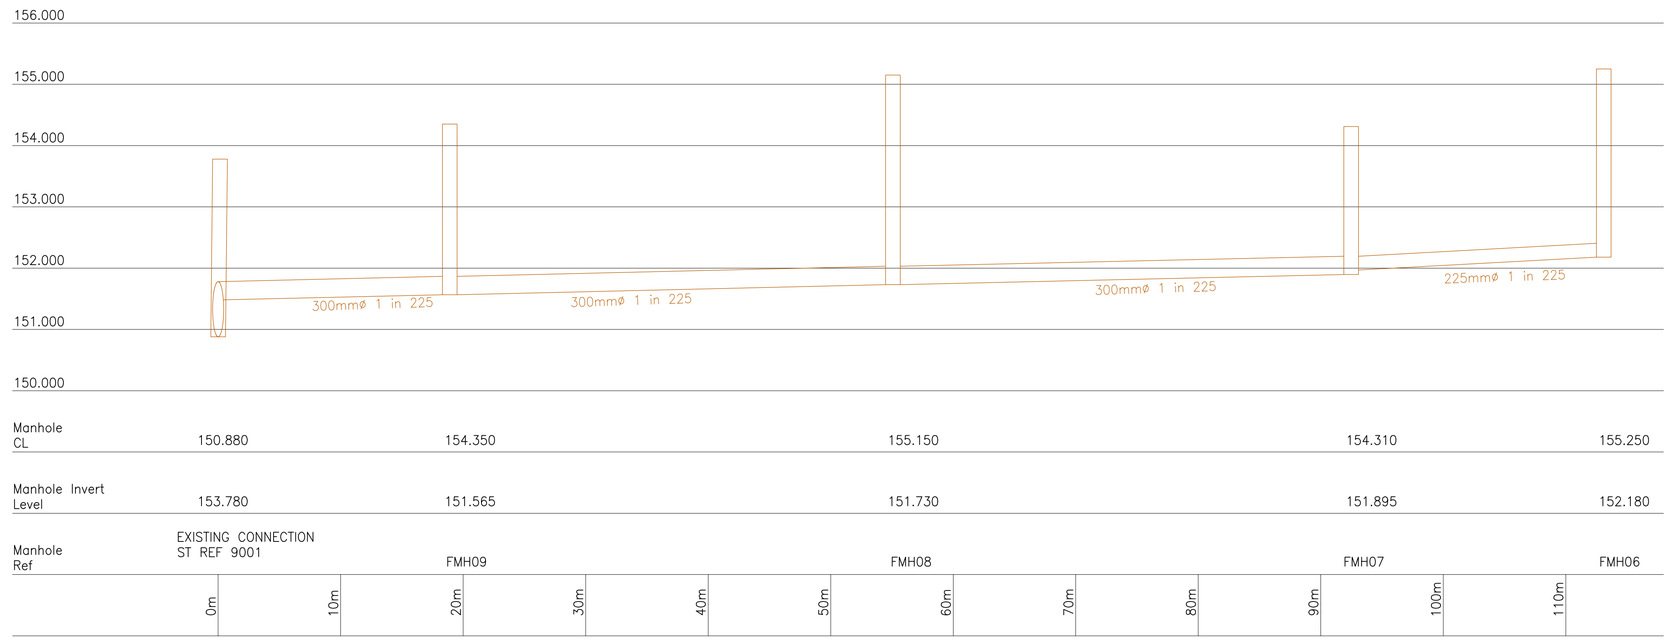

Longitudinal Section
Scale 1:50, 1:250

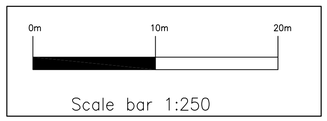

REV	DATE	DESCRIPTION	BY
A	07.11.17	SCALE BAR ADDED	NWE

SHEET SIZE A1

CLIENT
Scentarea Limited

PROJECT
Proposed Development of Blythe Business Park Cresswell

DRAWING TITLE
Proposed Section A-A
Longitudinal section on Foul up to connection point

FOR APPROVAL

aba consulting
Consulting Civil & Structural Engineers

Unit A Racecourse Business Park
Dovefields, Uttoxeter
Staffordshire, ST14 8GB

Tel : 01889 569856 Fax : 01889 567154
info@aba-consulting.co.uk

DRAWN BY	DATE
NWE	01.09.17
CHECKED BY	SCALE
MD	As Indicated

PROJECT No	DRAWING No	REVISION
14380	501	A