


© Crown Copyright 2007.
All rights reserved. Licence number 100020449

BLOCK PLAN

SCALE 1:500

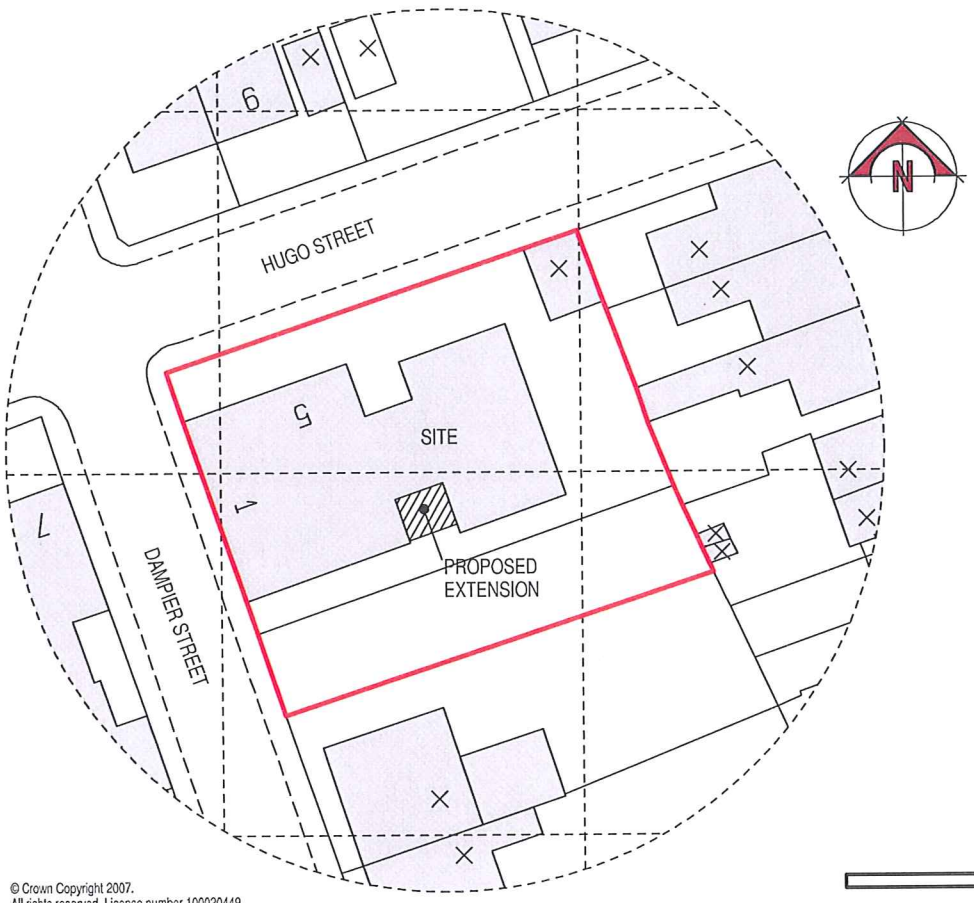

scale bar @ 1:500

EDITH SHAW CARE CENTRE

PROPOSED EXTENSION TO
EDITH SHAW CARE CENTRE,
HUGO STREET,
LEEK,
STAFFS,
ST13 5PE.

BLOCK PLAN

Date	Sheet	Scale
AUG 2009	A4	1:500
Drg No.	Rev.	Drawn
2009-1670-04	-	ASR

Rev.

SAMMONS Architectural LIMITED
Chartered Institute of Architectural Technologists

10 Cawdry Buildings, Fountain Street, Leek. ST13 6JP
Telephone + Fax 01538 386002
E-mail: info@sammonsltd.co.uk

This drawing is copyright. Do not scale.
All dimensions must be checked prior to commencement.