All dimensions to be checked on site.

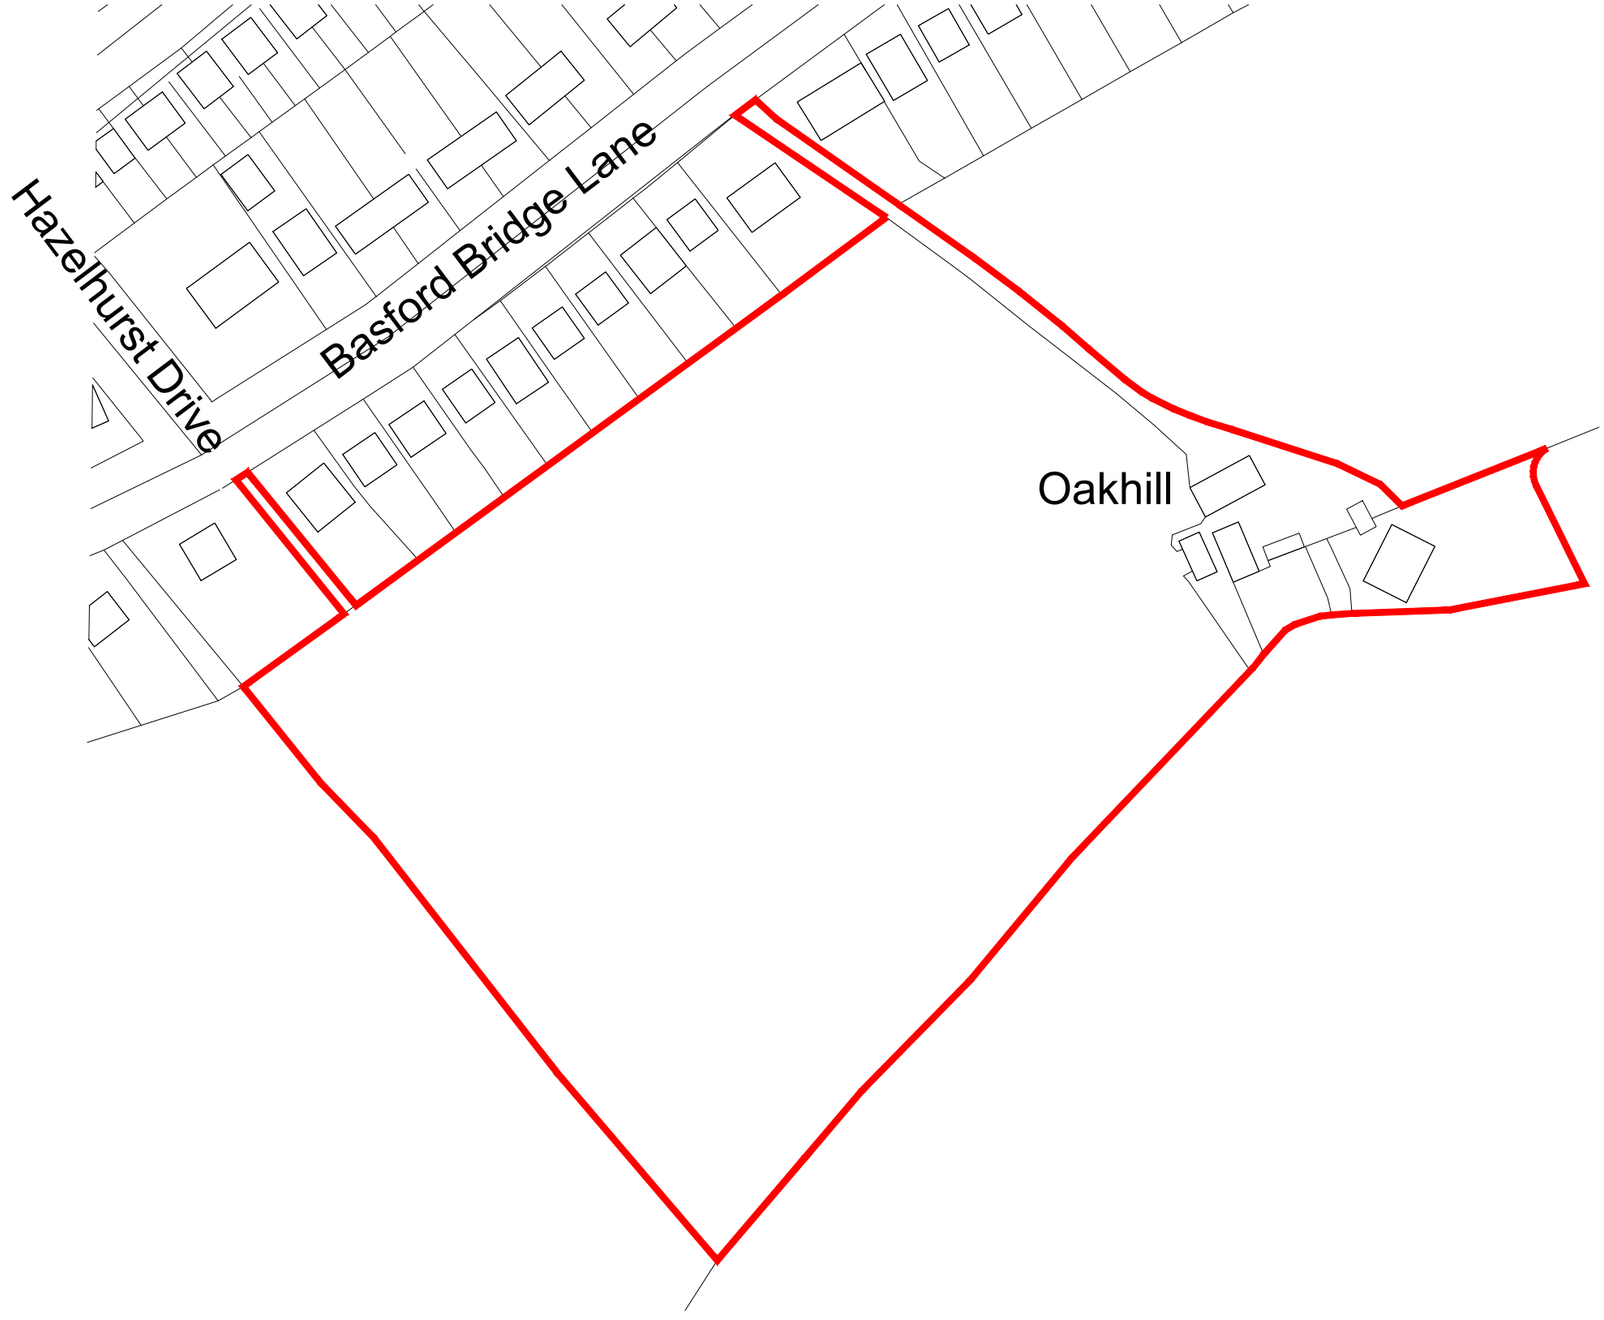

Ordnance Survey, (c) Crown Copyright 2017. All rights reserved. Licence number 100022432

Site Location Plan

Scale 1:2500

0 20 40 60 80 100 150 200 (metres)

Revision	Date

Date: Aug 2017	Project:	Oakhill Farm, Basford Bridge Lane, Leek ST13 7EQ	
Scale: 1:1250@A3	Title:	Site Plan	
	Drg.No.	01	Revision: /