All dimensions to be checked on site.

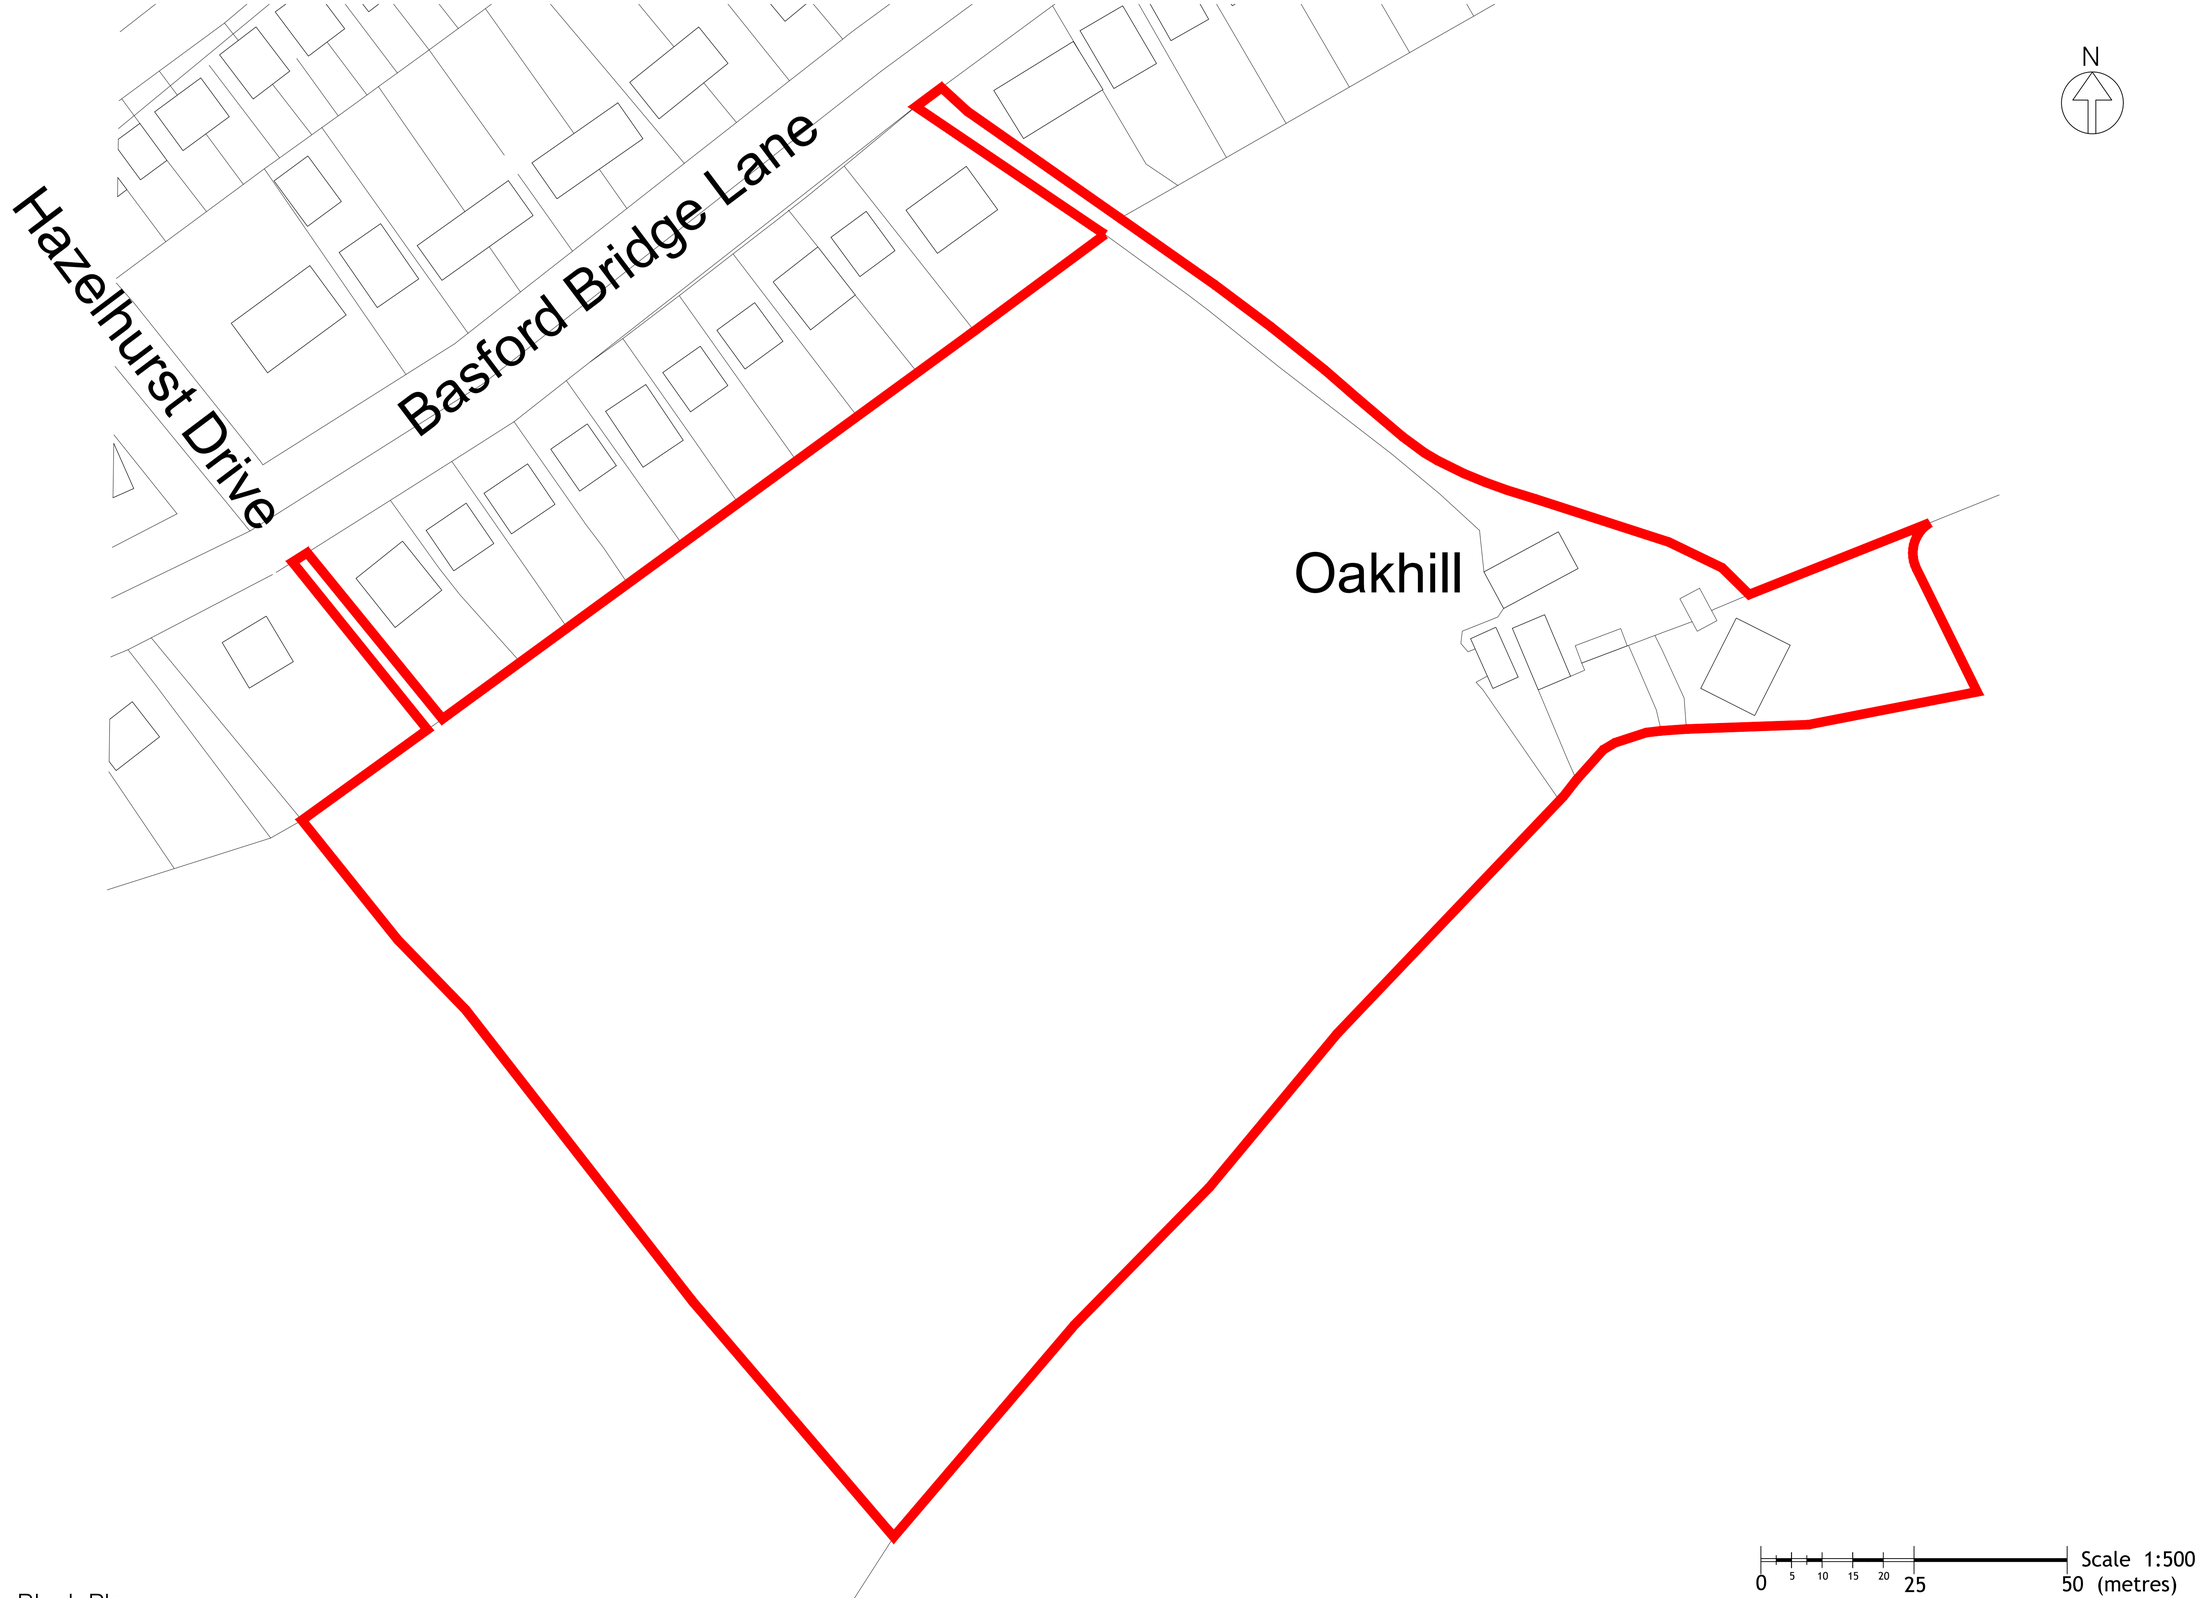

Block Plan

Notes	Revision	Date	Revision	Date	Revision	Date		
							Date: Aug 2017	Project: Oakhill Farm, Basford Bridge Lane, Leek ST13 7EQ
								Title: Block Plan
							Scale: 1:500 @ A1	Dwg No. 02
								Revision: /