All dimensions to be checked on site.

Scale 1:50 (metres)

0 0.5 1 1.5 2 3 4 5

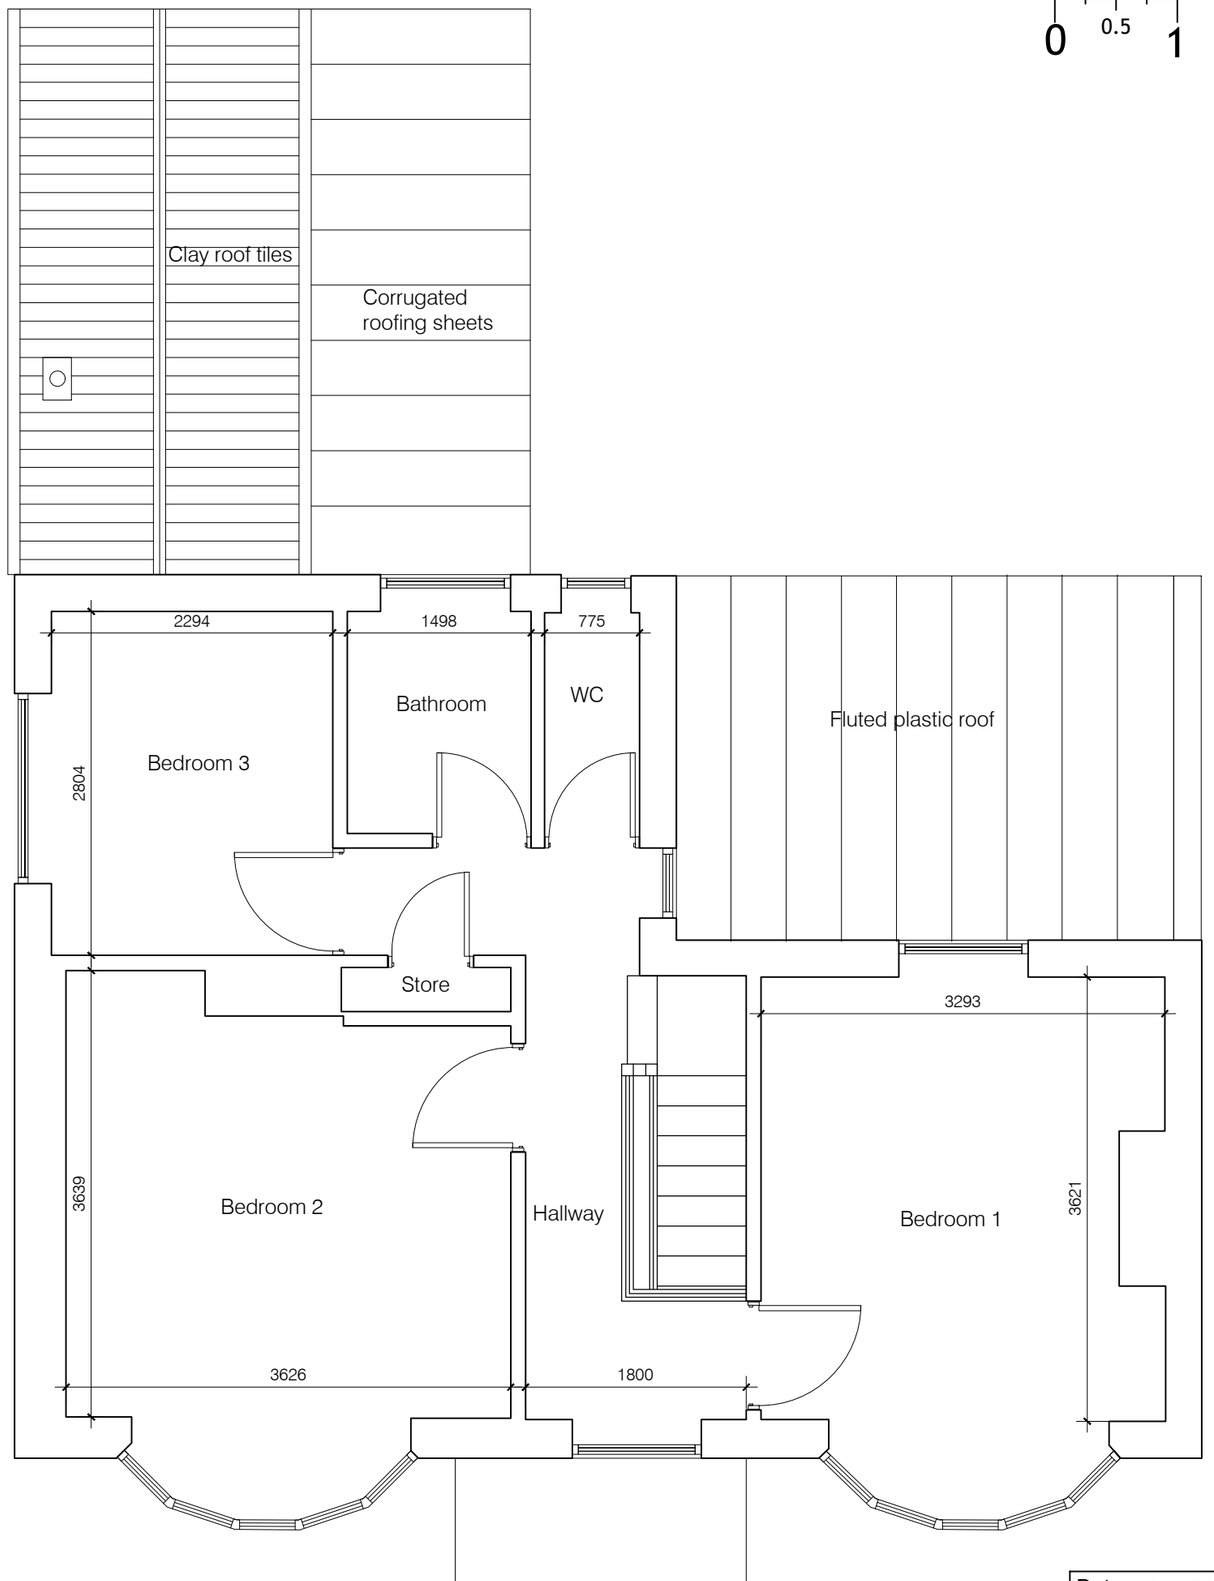

Revision	Date

Date: Aug 2017	Project:	Oakhill Farm, Basford Bridge Lane, Leek ST13 7EQ	
Scale: 1:50 @A3	Title:	Existing First Floor Plan	
	Drg.No.	04	Revision: /