All dimensions to be checked on site.

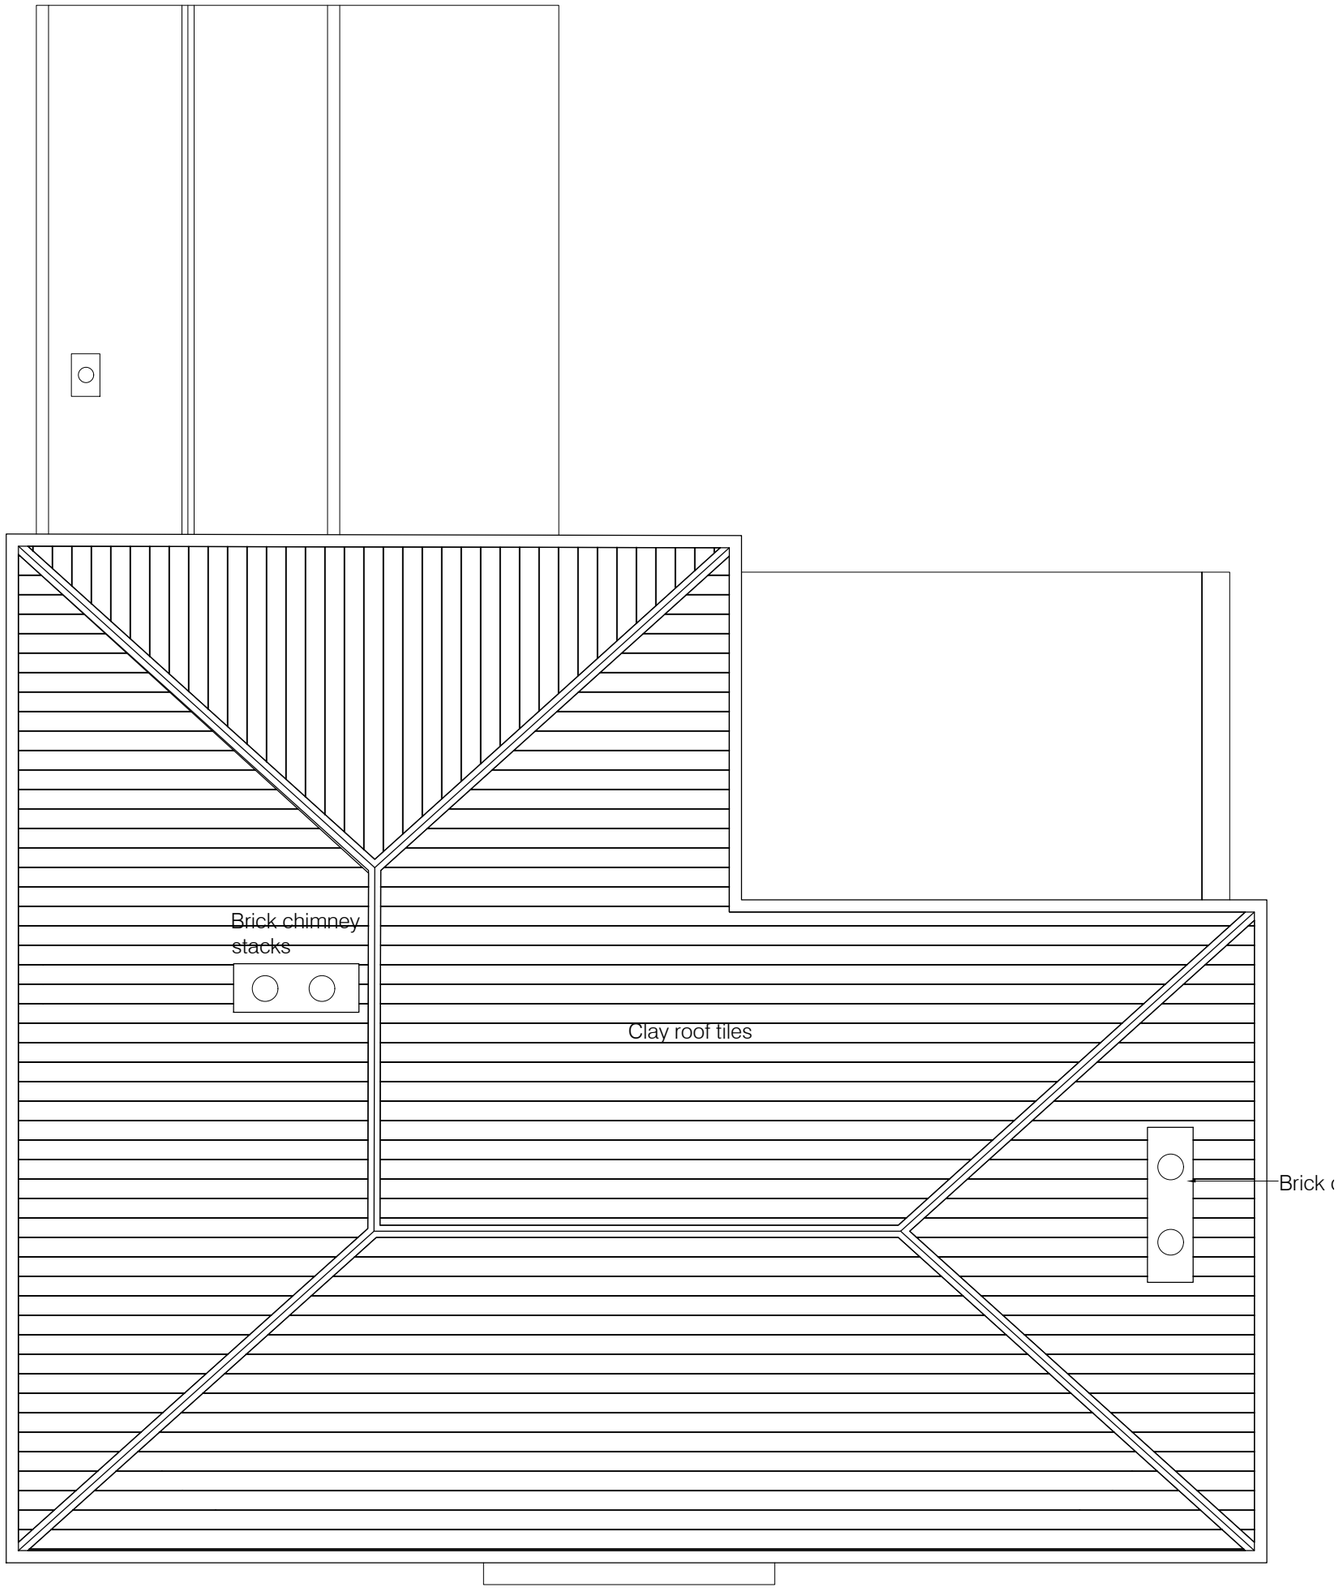


| Revision | Date |
|---|---|
| | |

| | | | |
|---|---|---|---|
| Date: Aug 2017 | Project: | Oakhill Farm, Basford Bridge Lane, Leek ST13 7EQ | |
| Scale: 1:50 @A3 | Title: | Existing Roof Plan | |
| | Drg.No. | 05 | Revision: / |