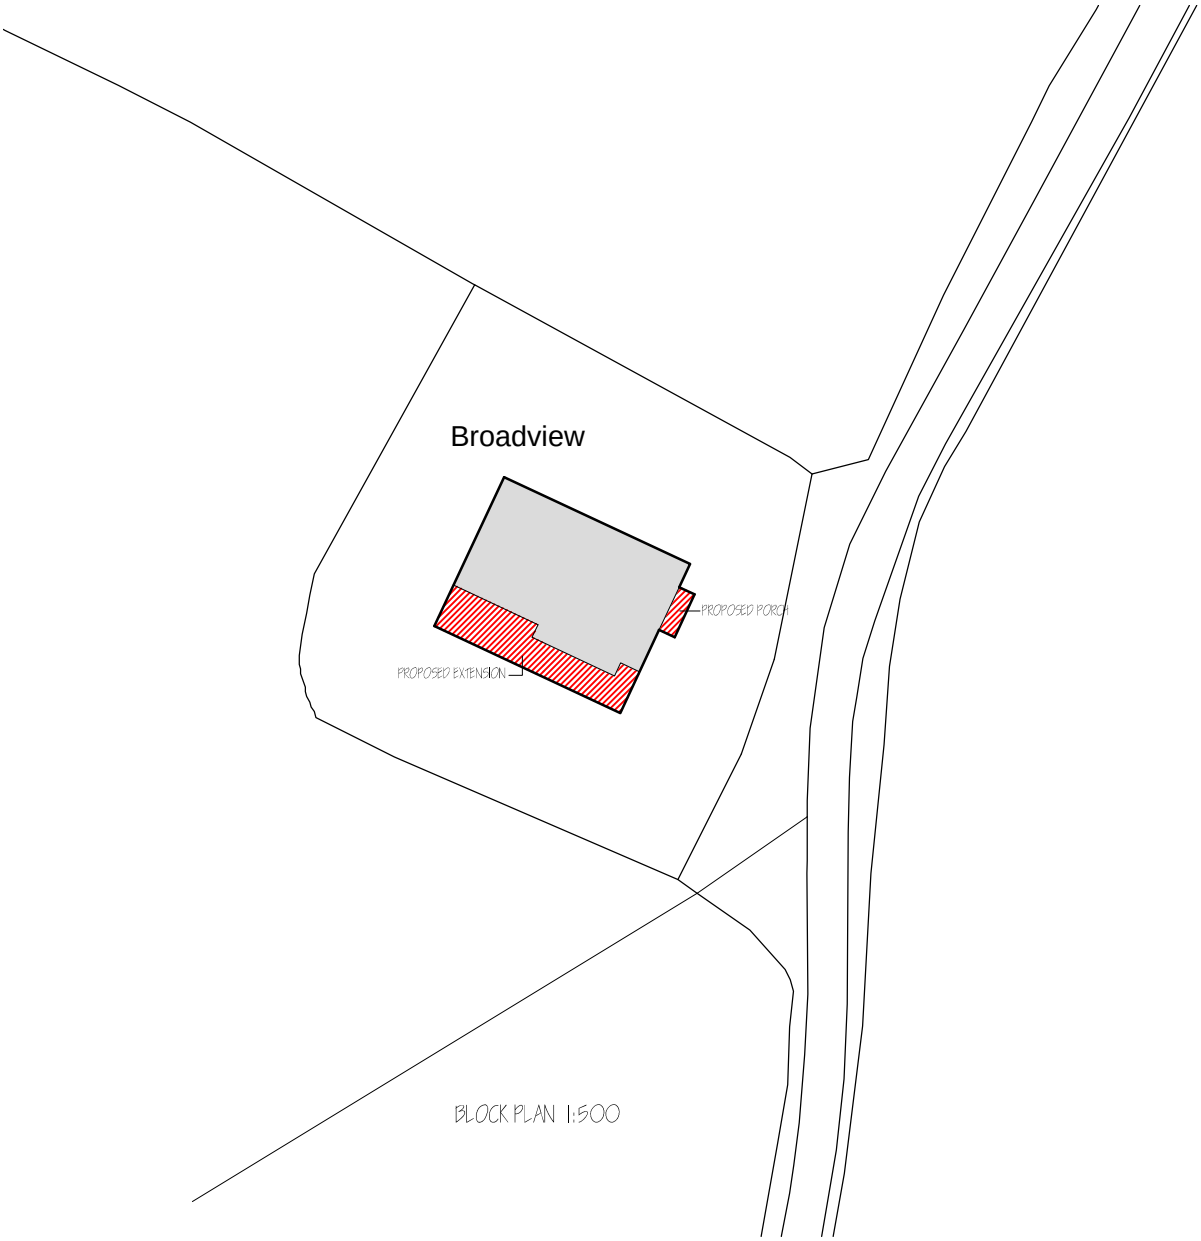

Elkin Design
Architectural, Planning & Building Consultant
14 Highfield Road, Hixon, Staffs, ST18 0LY
Tel 01889 207323 Mob 07941517482
E-mail gordon.elkin2@ntlworld.com

DRG. NO. 17-128-02	revision
title: Block Plan	scale: 1:500 @ A4
project: Alterations & Extensions to Broad View Hollington	date: Oct 2017
	drawn: GSE
client: Mr & Mrs E Vernon	