This drawing is the property of Elkin Design. Copyright is reserved by them and the drawing should not be copied without the express agreement of Elkin Design.

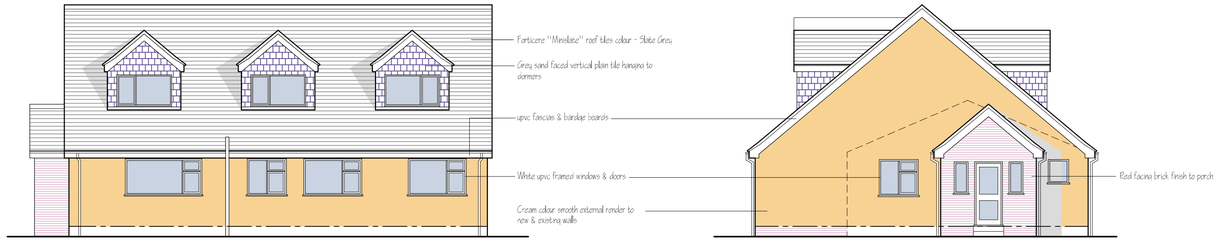

NORTH EAST ELEVATION

SOUTH EAST ELEVATION

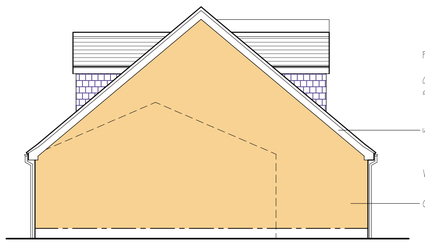

NORTH WEST ELEVATION



SOUTH WEST ELEVATION

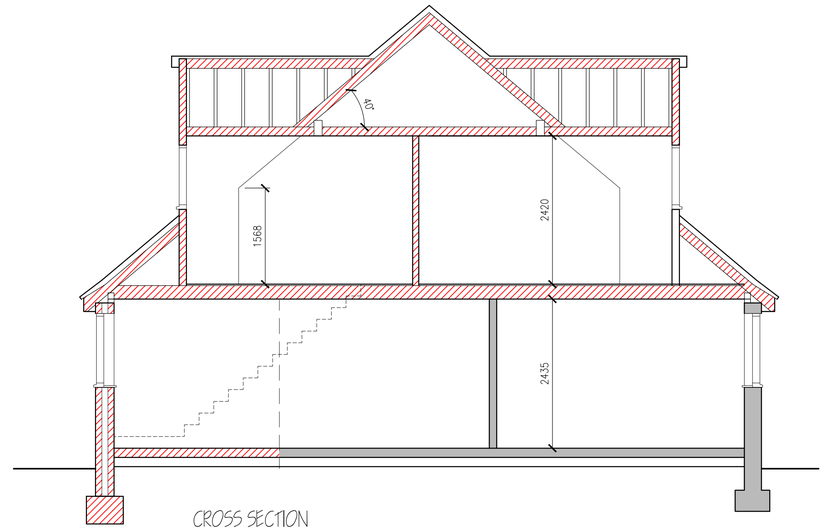

CROSS SECTION

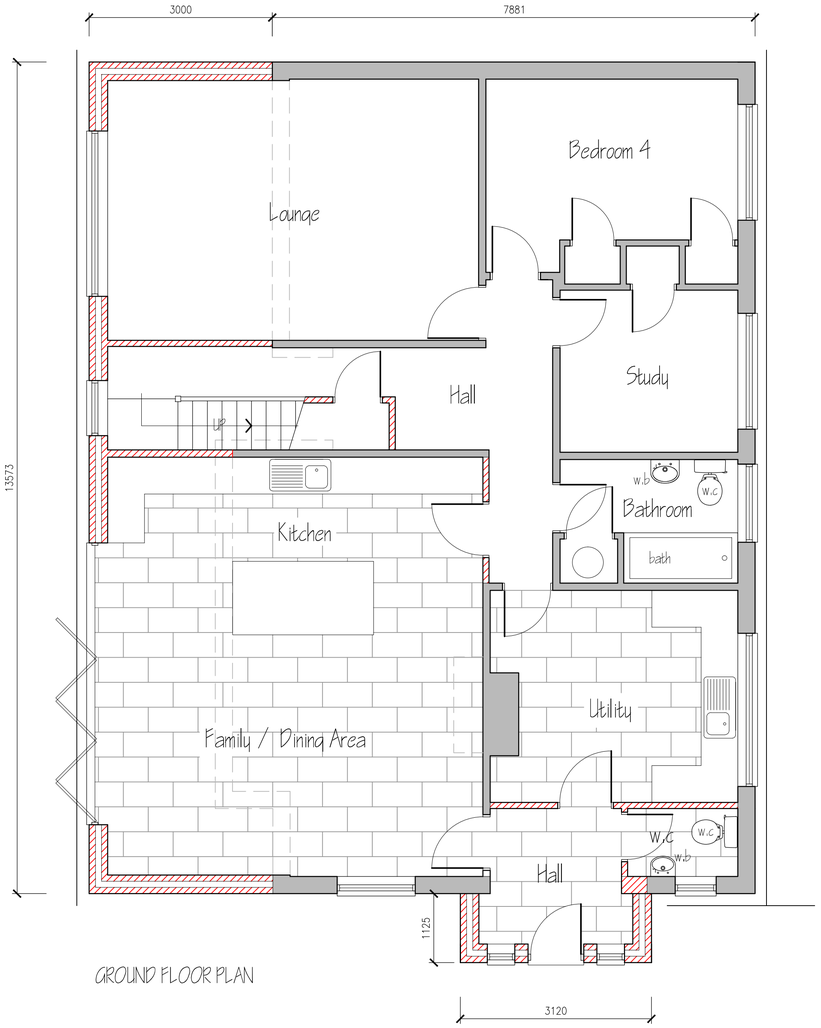

GROUND FLOOR PLAN

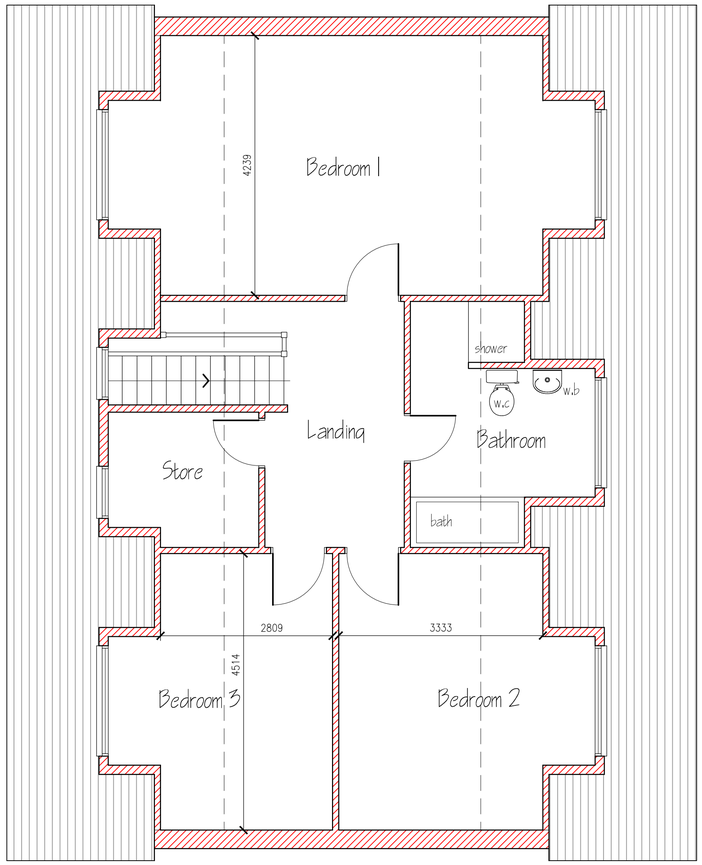

FIRST FLOOR PLAN

Elkin Design
Architectural, Planning & Building Consultant
14 Highfield Road, Hixon, Staffs, ST18 0LY
Tel 01889 207323 Mob 07941517482
E-mail gordon.elkin2@ntlworld.com

DRG. NO. 17-128-04	revision
title: Plan & Elevation as Proposed	scale: 1:50 & 1:100 @ A3
project: Alterations & Extensions to Broad View Hollington	date: Oct 2017
	drawn: GSE
client: Mr & Mrs E Vernon	