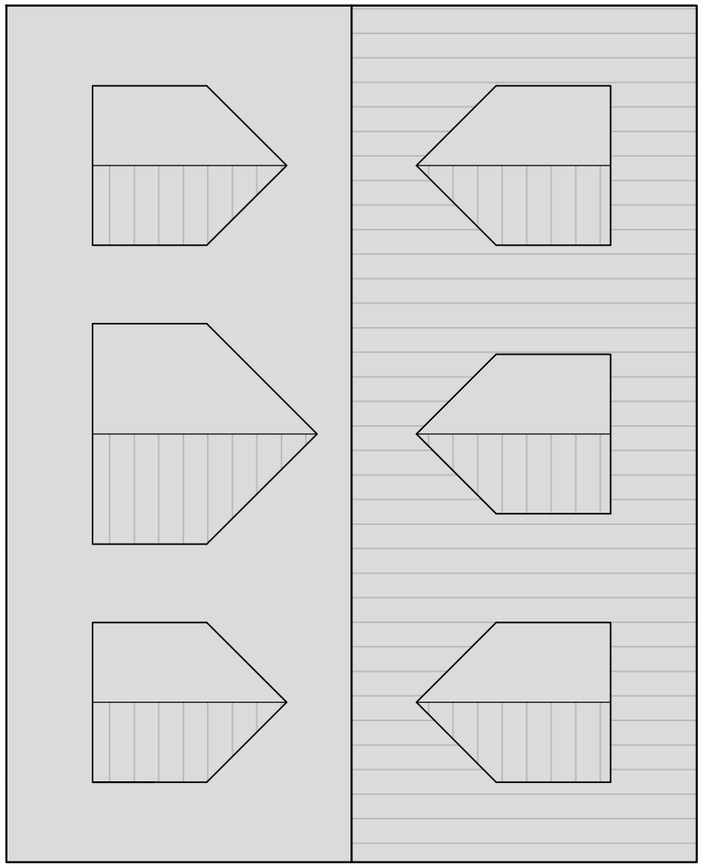

ROOF PLAN AS PROPOSED

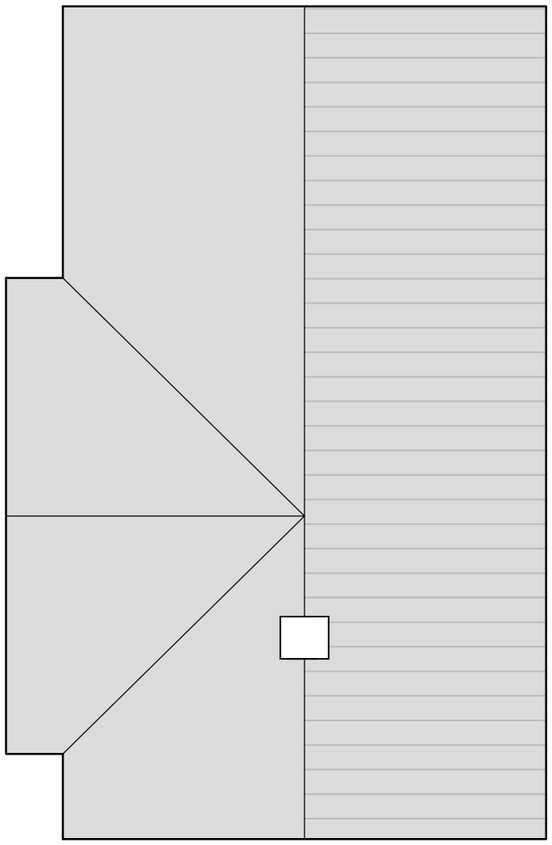

ROOF PLAN AS EXISTING

Elkin Design

Architectural, Planning & Building Consultant

14 Highfield Road, Hixon, Staffs, ST18 0LY

Tel 01889 207323 Mob 07941517482

E-mail gordon.elkin2@ntlworld.com

DRG. NO. 17-128-05	revision
title: Roof Plan	scale: 1:100 @ A3
project: Alterations & Extensions to Broad View Hollington	date: Oct 2017
	drawn: GSE
client: Mr & Mrs E Vernon	