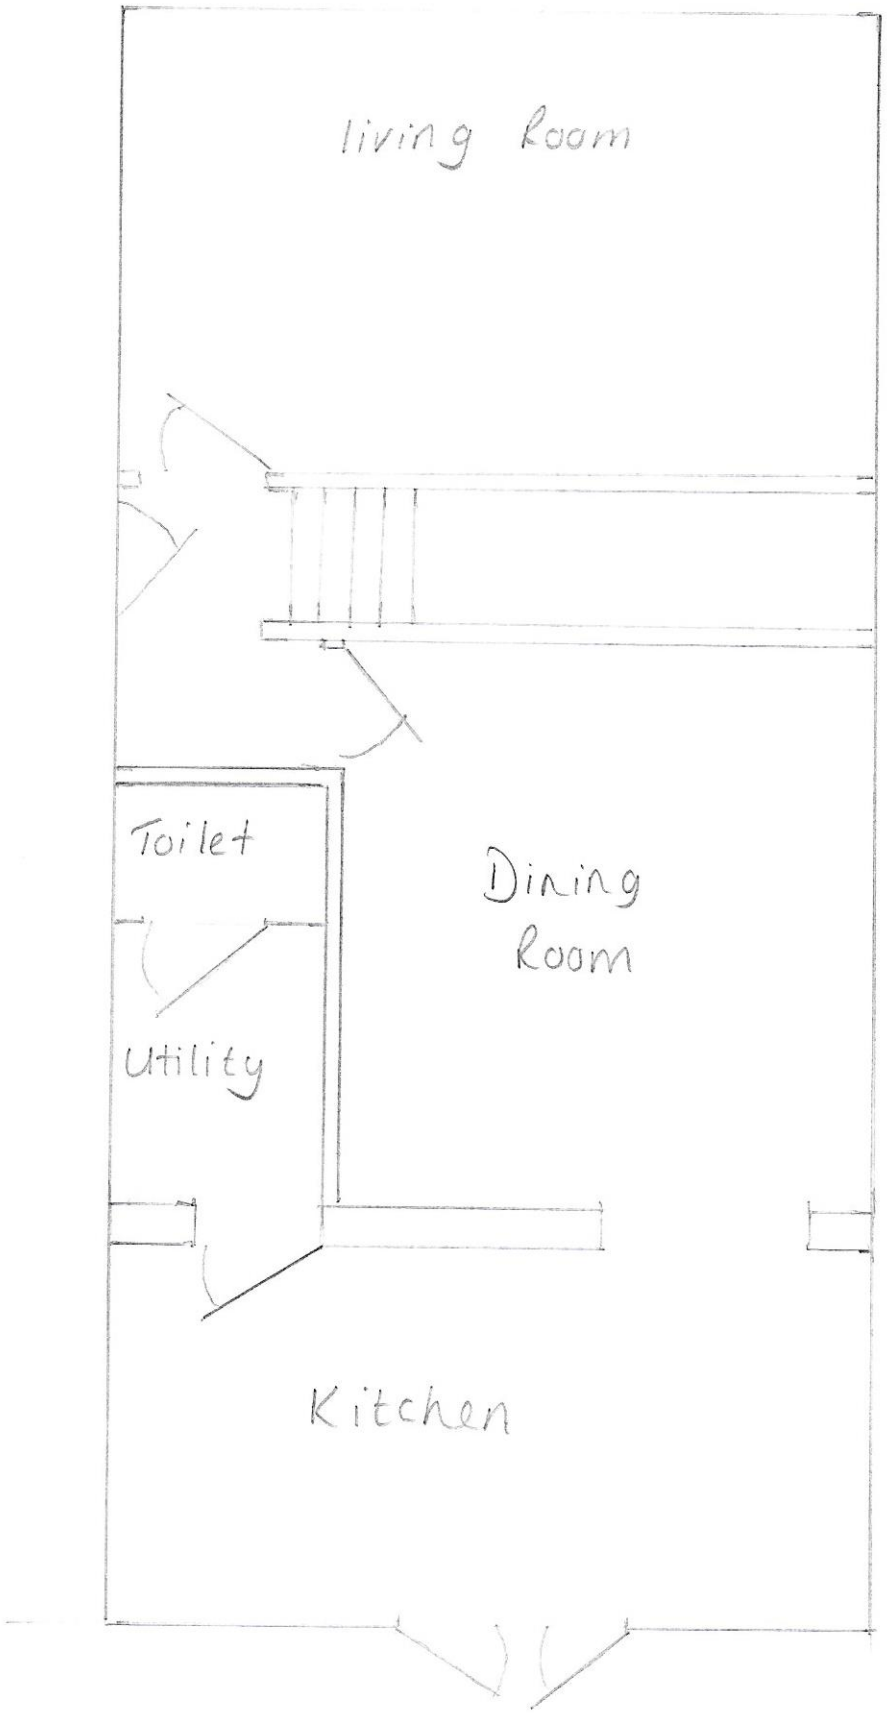


Proposed ground floor Plan

Scale 1:50