
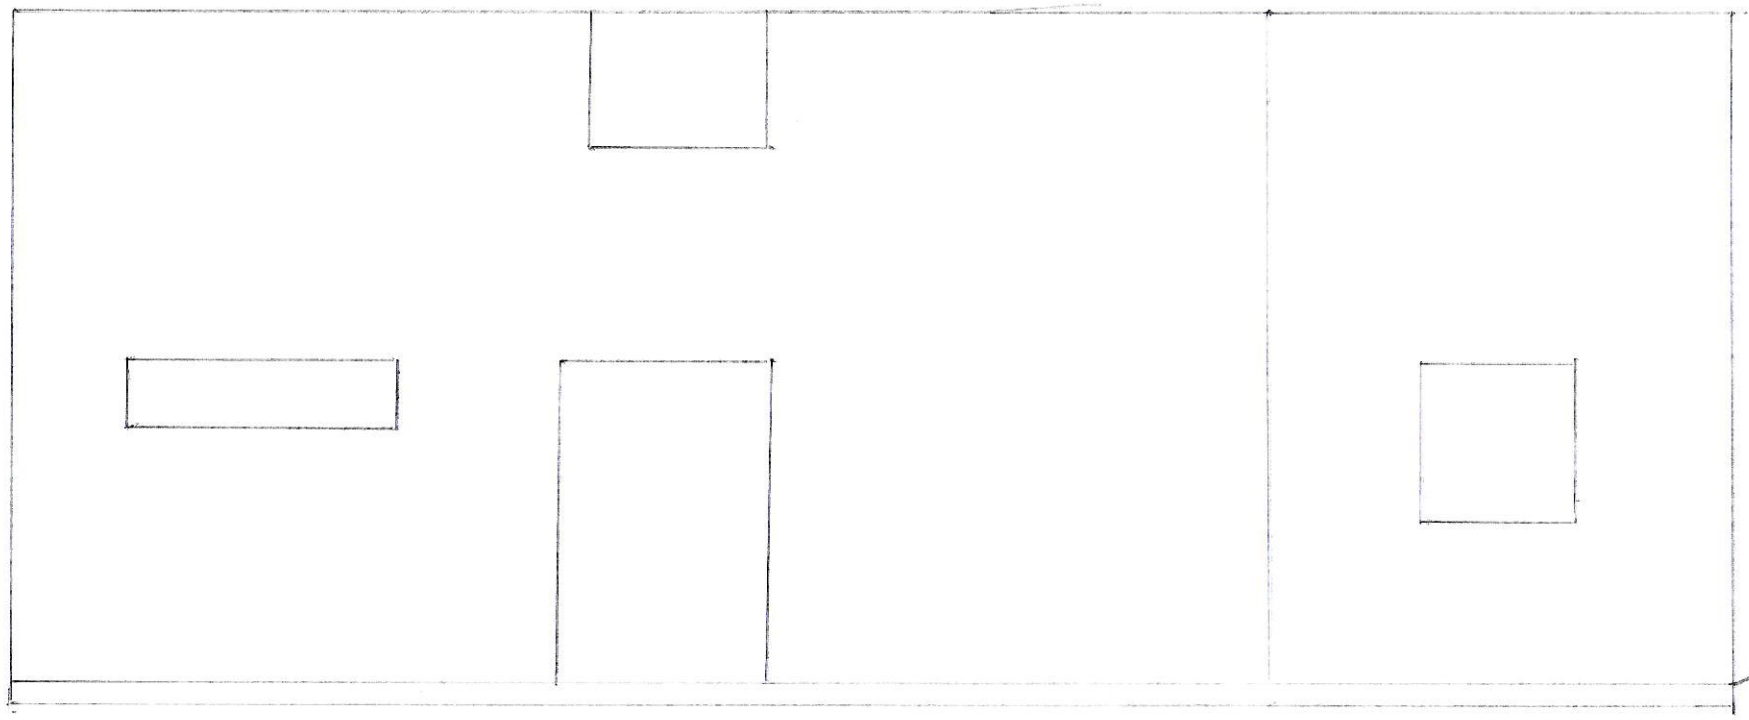


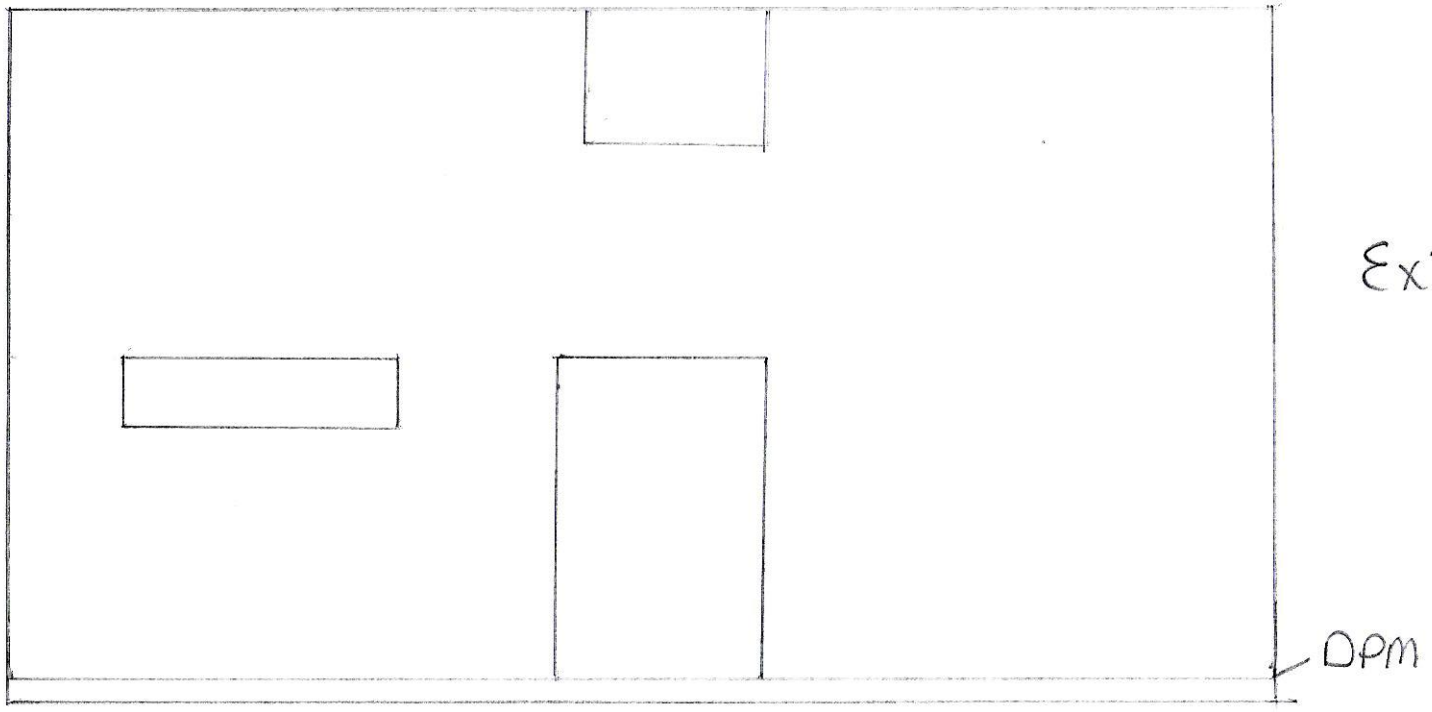

Right Side Elevation View

Scale 1:50