
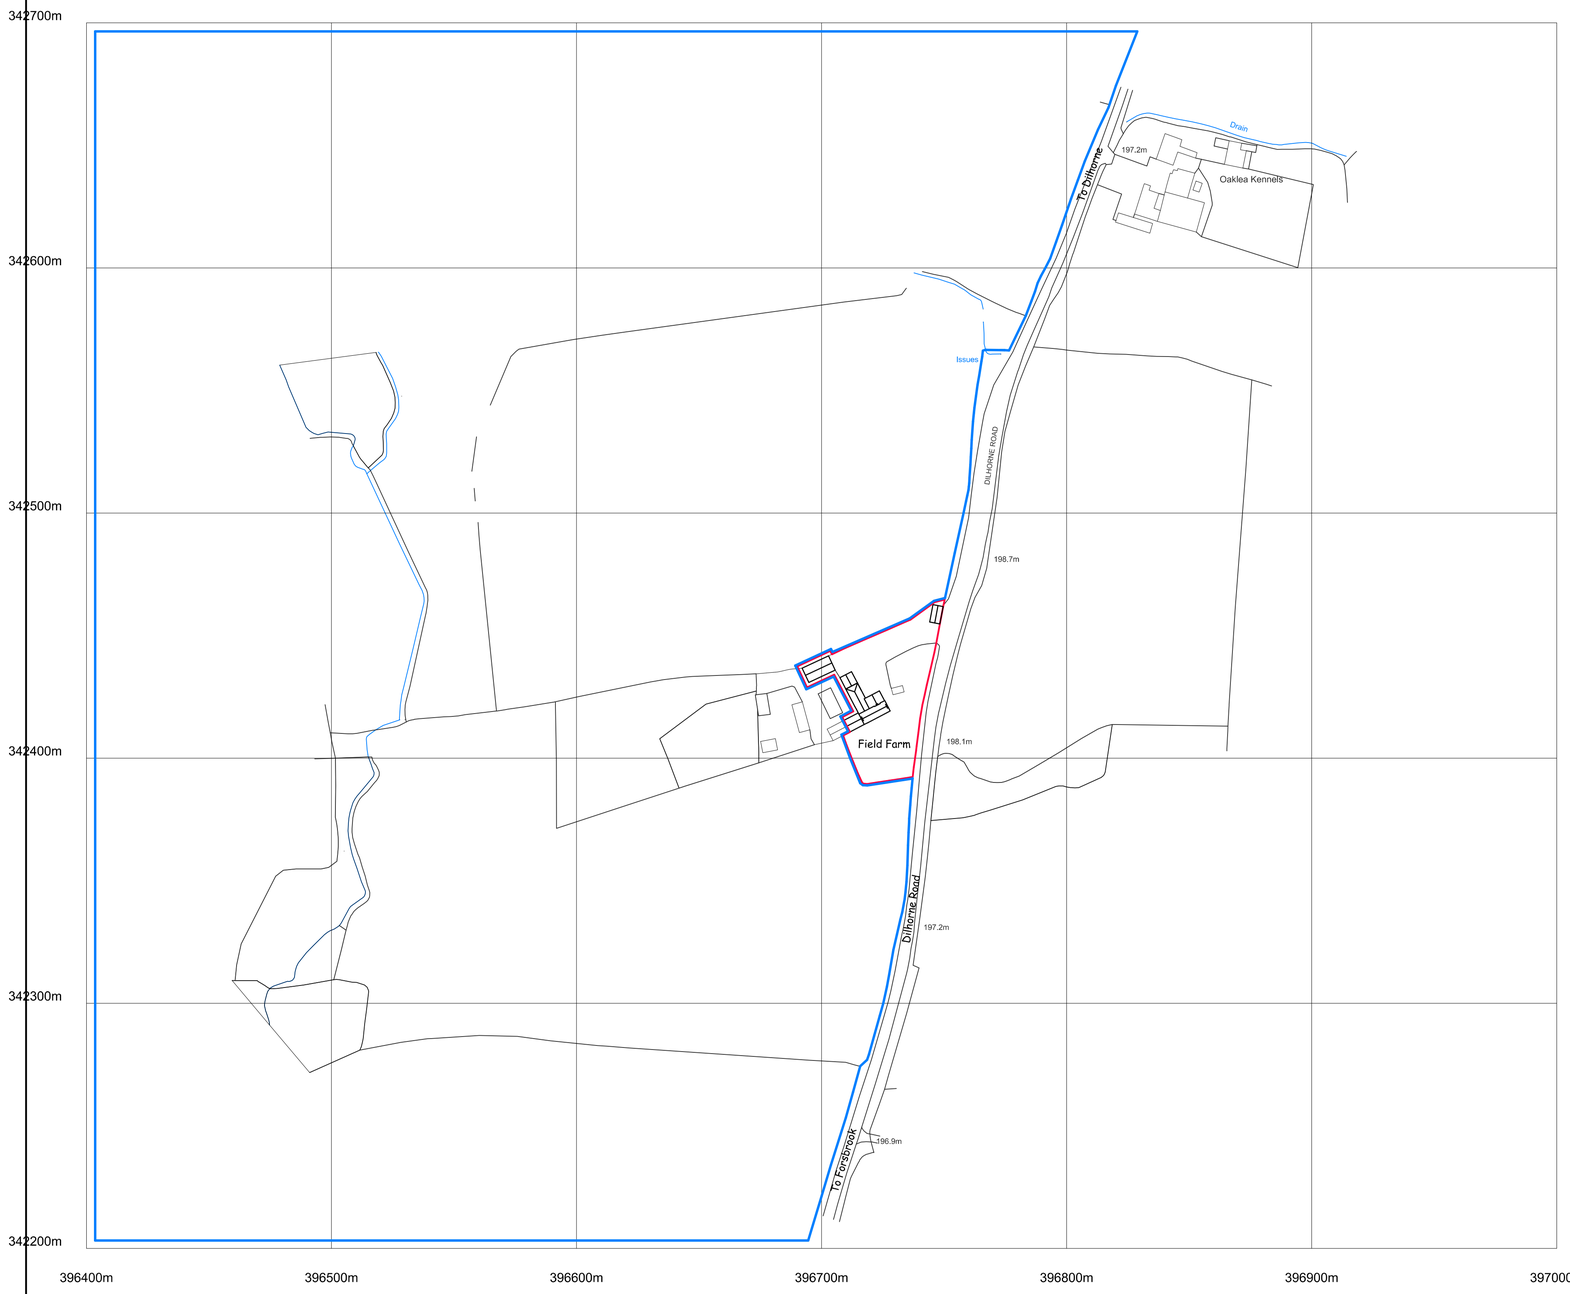


©Crown Copyright and database rights 2016 OS 100019980

LOCATION PLAN Scale 1/1250

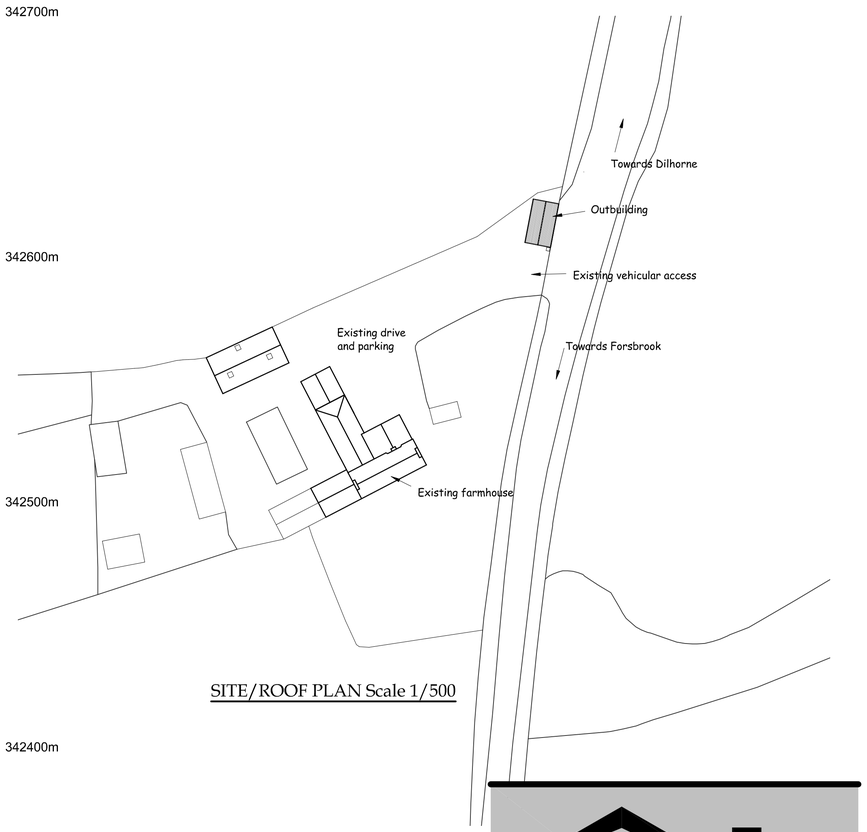

SITE/ROOF PLAN Scale 1/500

Nigel Forrester MCIOB
Building Design Services

ILETT HOUSE, SMITHY BANK, ALTON, STAFFS, ST10 4AD
TEL 01538 702164

www.nigelforrester.co.uk www.sap-calc.co.uk

CLIENT

Walk Ministries

PROJECT

Proposed timber doors and weather boarding to existing open fronted outbuilding
at
Field House Farm
Dilhorne Road
Forsbrook
ST11 9DL

DRAWING NUMBER 17/542/03

Location & Site/Roof Plan

SCALES 1/1250 & 1/500 @ A1