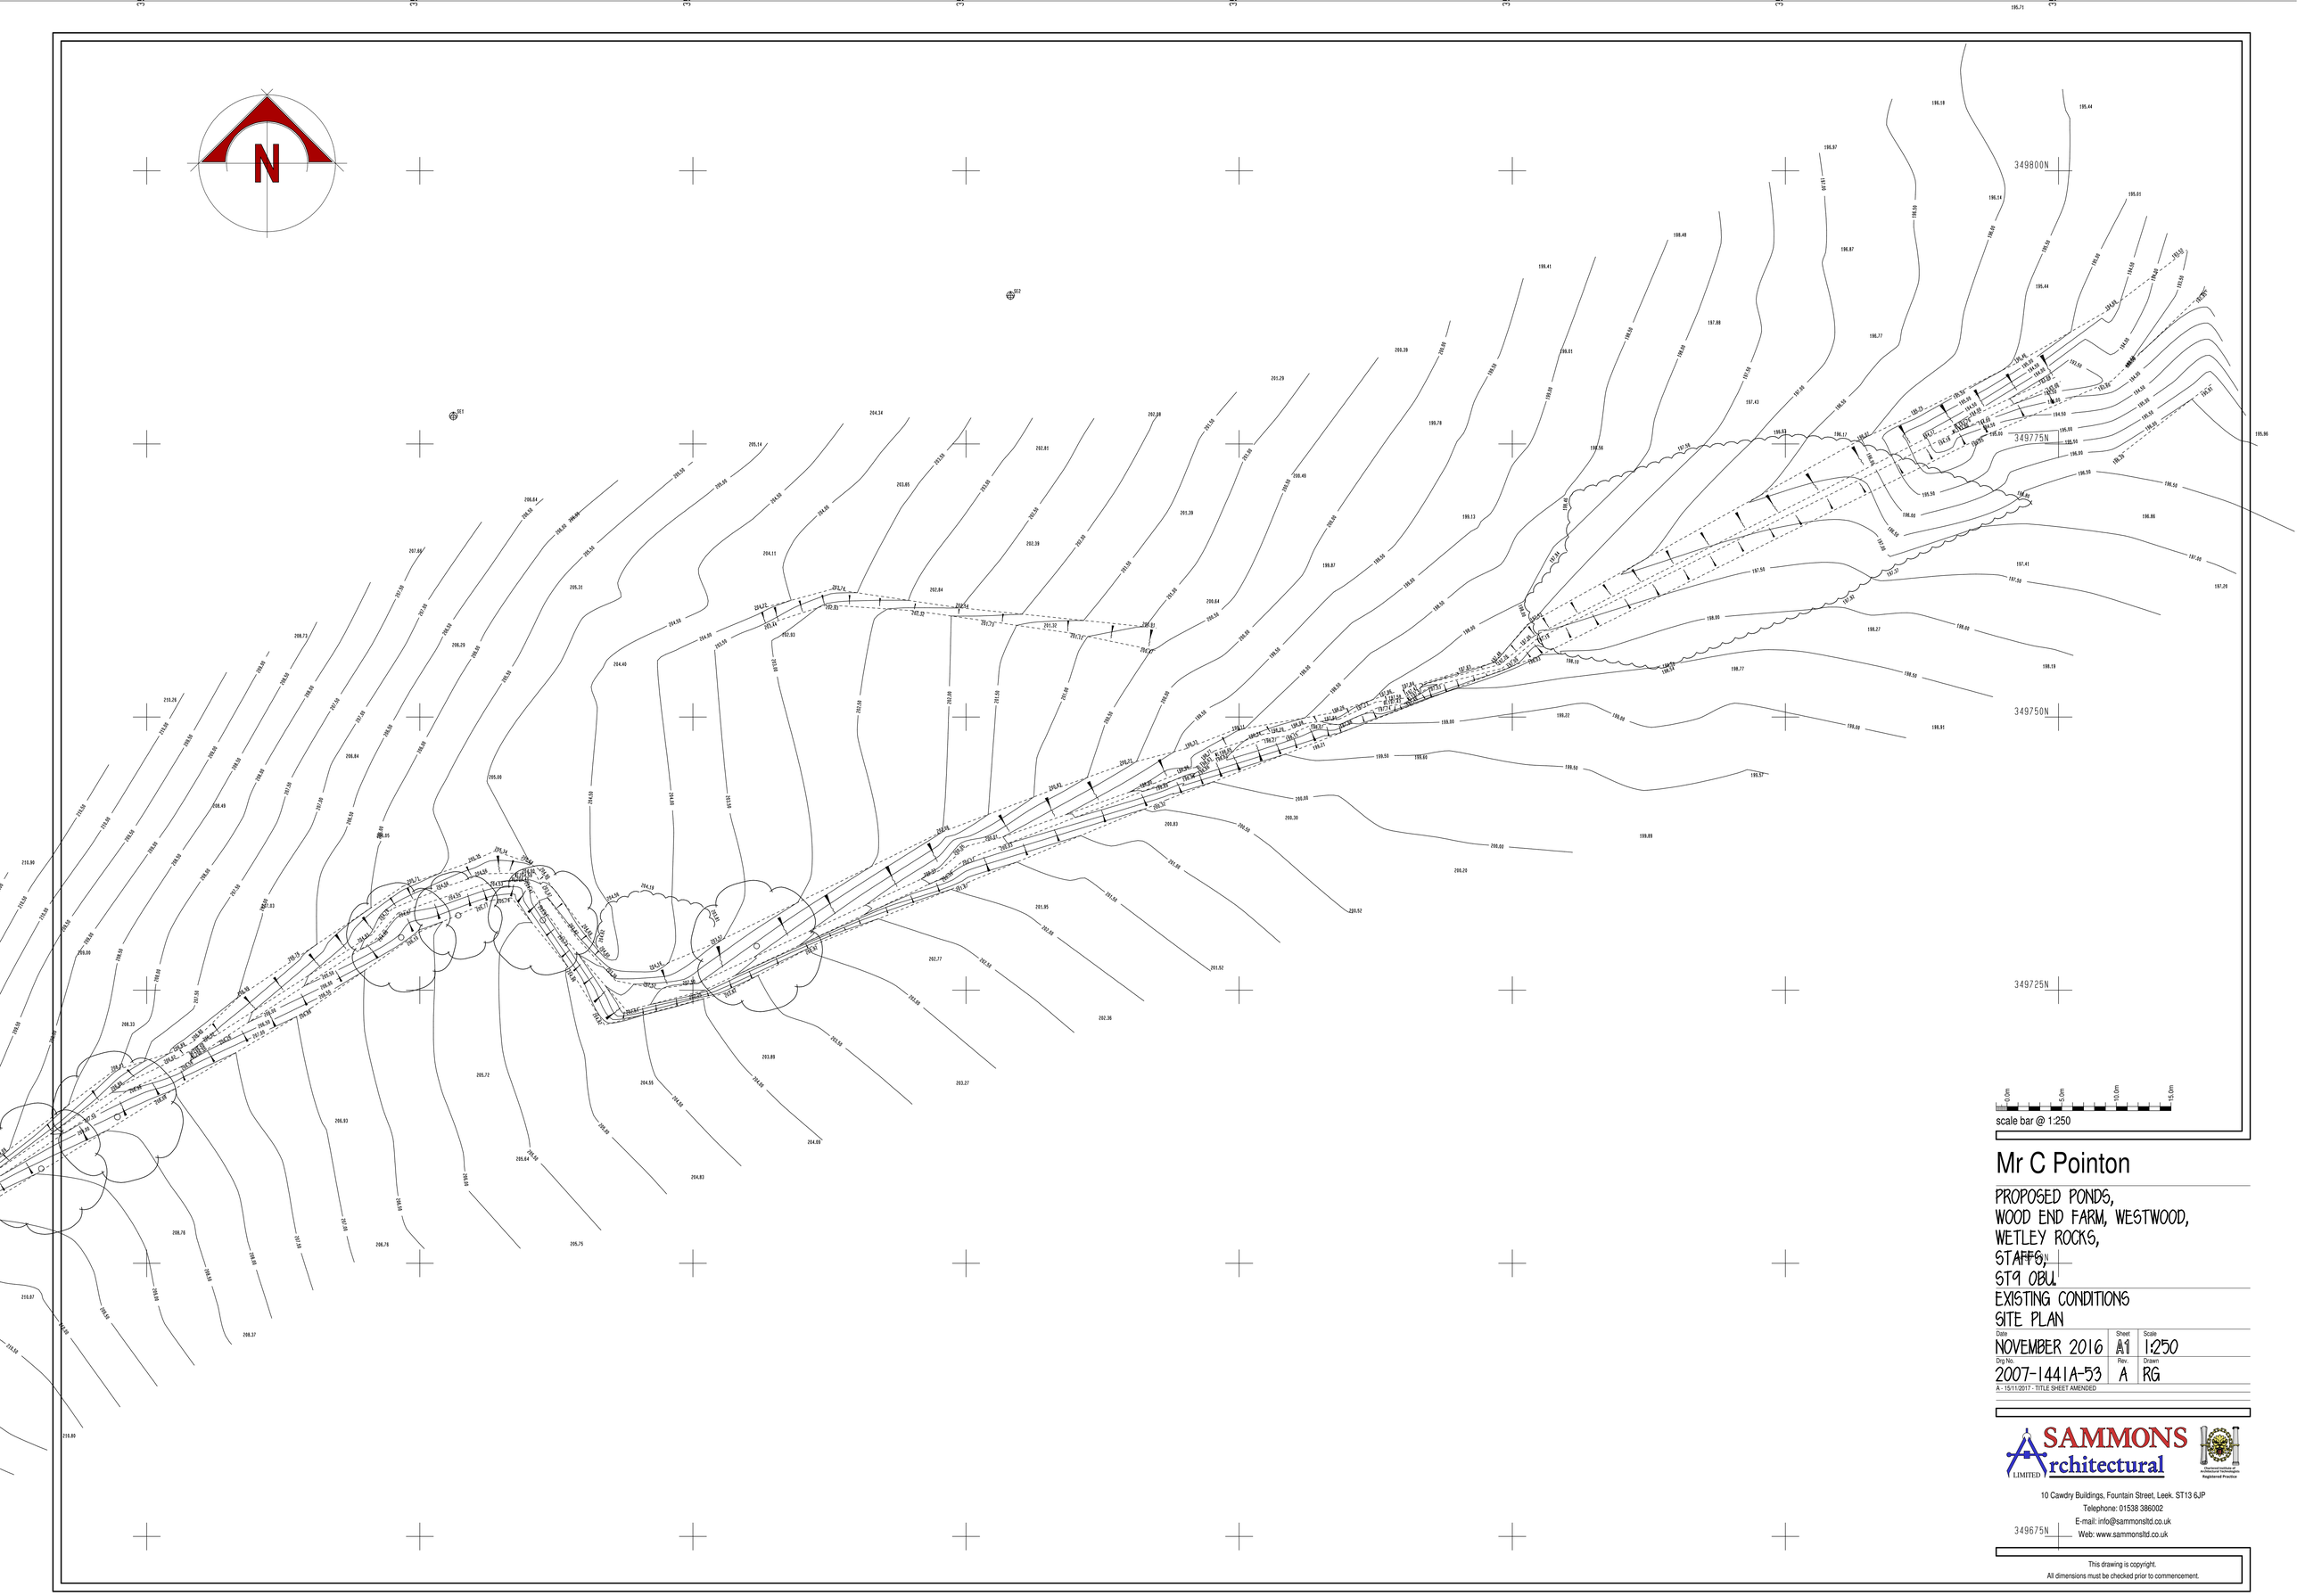


Mr C Pointon

PROPOSED PONDS,
WOOD END FARM, WESTWOOD,
WETLEY ROCKS,
STAFFS,
ST9 0BU.

EXISTING CONDITIONS
SITE PLAN

Date	Sheet	Scale
NOVEMBER 2016	A1	1:250
Drg No.	Rev.	Drawn
2007-1441A-53	A	RG

A - 15/11/2017 - TITLE SHEET AMENDED

SAMMONS Architectural LIMITED
Chartered Institute of Architectural Technologists Registered Practice
10 Cawdry Buildings, Fountain Street, Leek. ST13 6JP
Telephone: 01538 386002
E-mail: info@sammonsltd.co.uk
Web: www.sammonsltd.co.uk

This drawing is copyright.
All dimensions must be checked prior to commencement.