

Elevation A



Elevation B

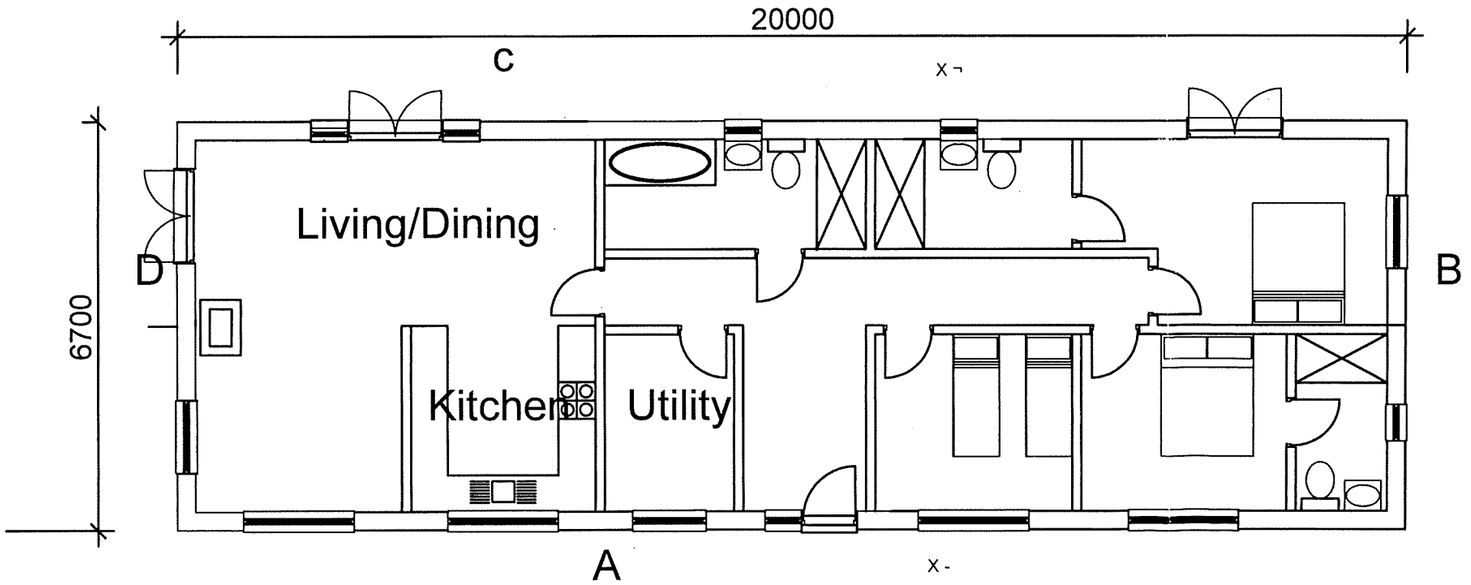

Ground Floor Plan

Materials:-

Roof:- Insulated roof
Tiles

External Walls:- 60mm Horizontal Timber half round Boarding.
140mm stuwork insulated with
140mm Rockwool.
Walls:- Internally lined with 60mm half round log
or plasterboard
Ceilings:- T&G timber boarding
Floors:- Heavy T&G timber boarding

Windows and Doors:- Timber to match external walls.

Timberspace UK.Ltd

Unit C1. Paynett Farm, Goudhurst,
Kent, TN17 2DY

Project: Log Cabin mobile home for Mr. Champ

Drawing	Drawing No/Rev	
Plan & Elevations	212/1	A

Scale	Dwg. Size	Date
1:100	A3	July. 2009

Contractor do not scale from this drawing.
All dimensions are to be checked on site.