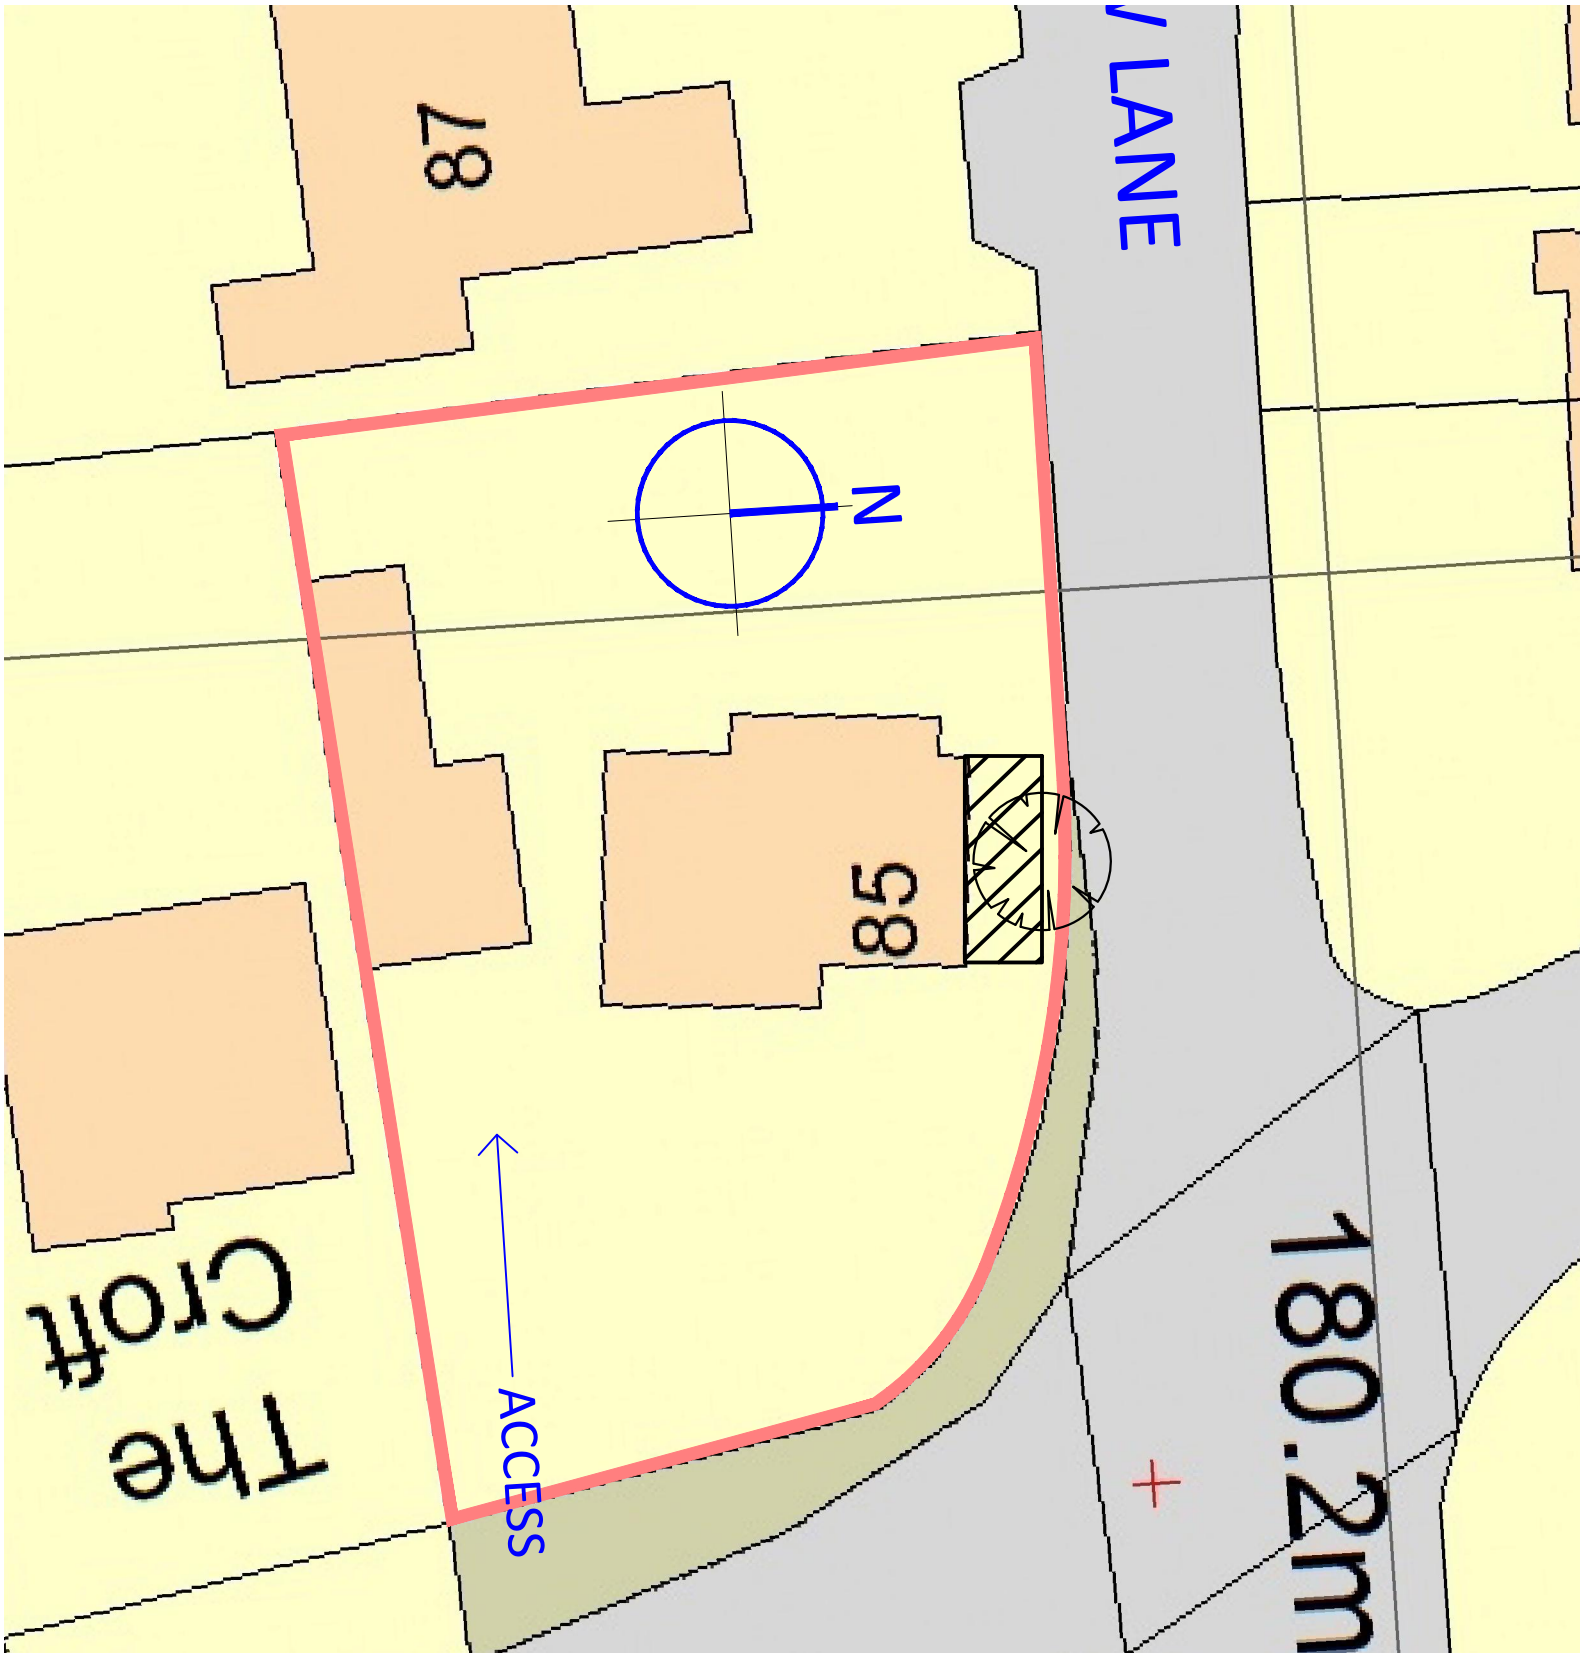

Address	Drawing	Job	Sheet
MR S DOORBAR LINDEN LEA WEDGWOOD LANE BIDDULPH ST8 6RL	SITE	MJC-DOO2-17	04
		Date 25-11-2017	
		Scale 1:500 ON A4	