09/01120/ FUL 10 DEC 2009 - SM

Specifications

FENCE

150mm x 75mm x 2.4 metre posts set in concrete at 2 metre spacings, giving a top rail height of 1.3 metres off the sand
Toe-board: 225 x 38mm
Sand Board: 225 25mm
Three Rails each: 100mm x 38mm
All wood: Rentokil celcured treated to BS5268
Gate: 3.6 metre five bar gate erected on 7x7' gate posts with galvanised fittings

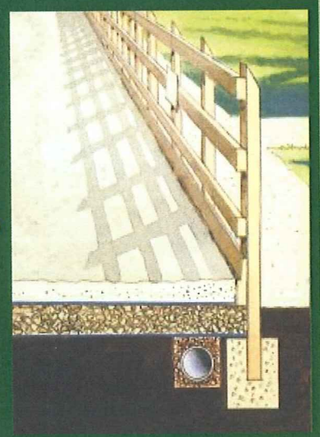

H.M. LAND REGISTRY

TITLE NUMBER

SF352948

ORDNANCE SURVEY PLAN REFERENCE	SJ9156	SECTION	Scale 1/2500
COUNTY STAFFORDSHIRE	DISTRICT STAFFORDSHIRE MOORLANDS		© Crown copyright

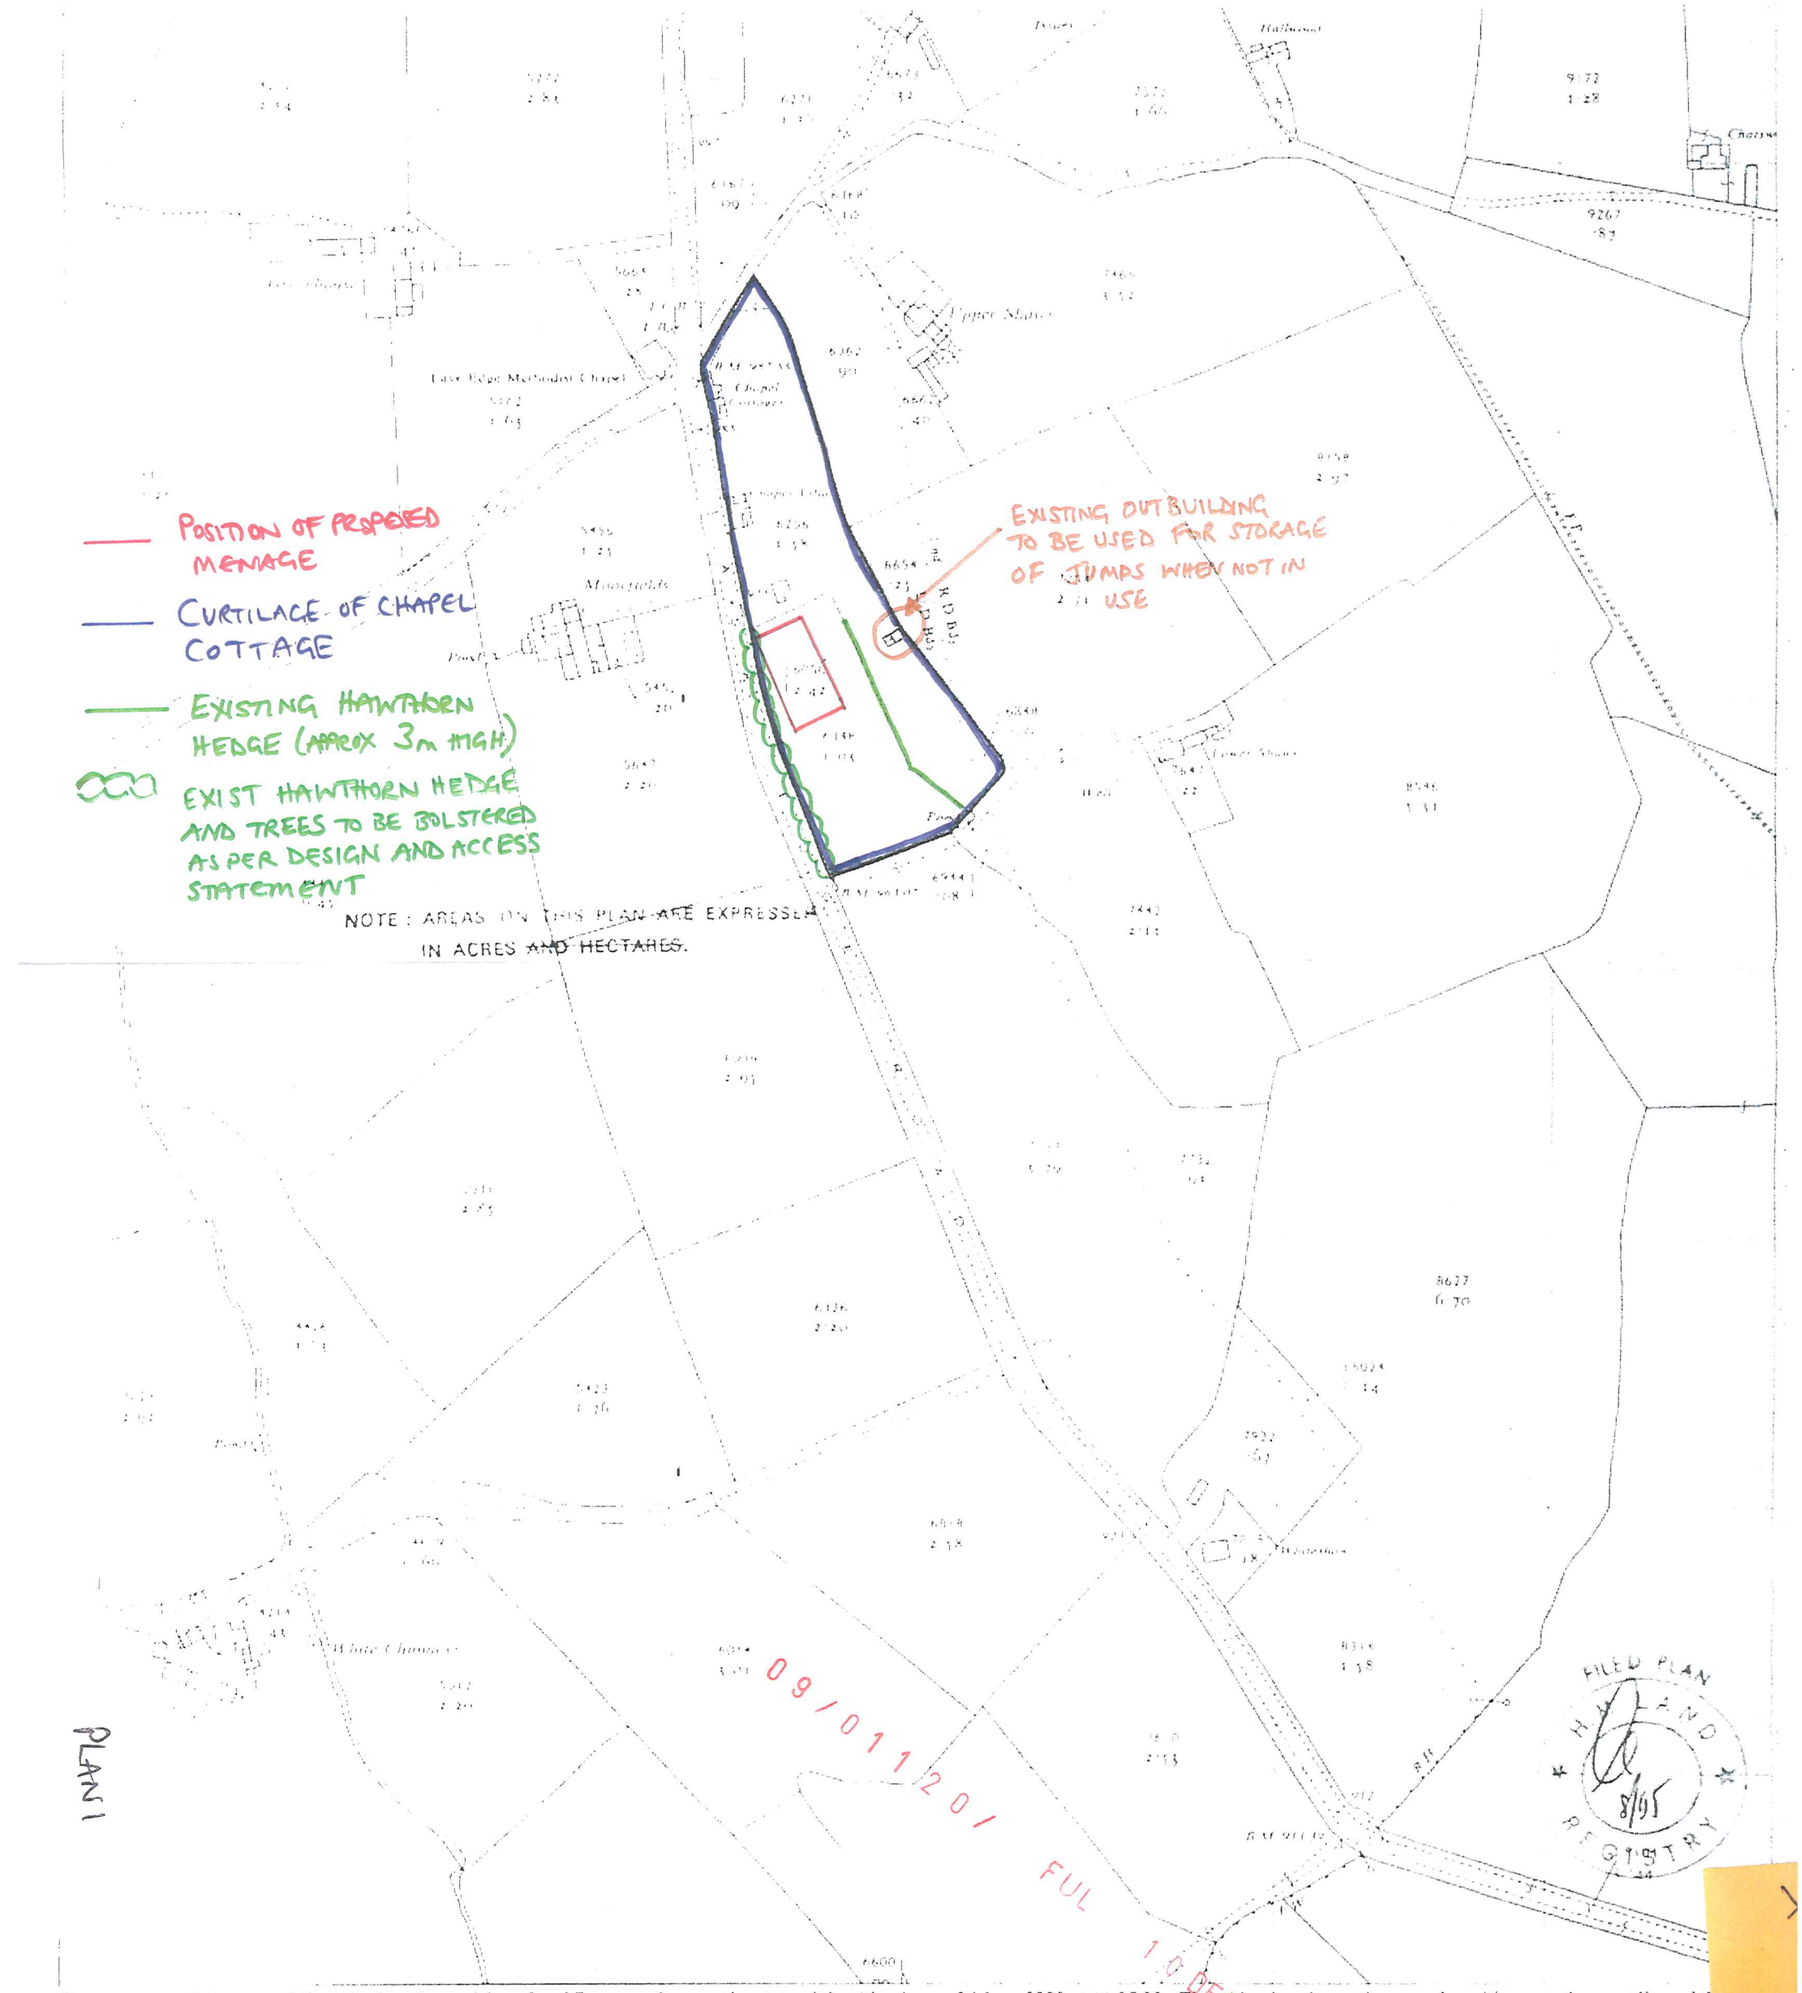
POSITION OF PROPOSED MENAGE
CURTILAGE OF CHAPEL COTTAGE
EXISTING HAWTHORN HEDGE (APPROX 3m HIGH)
EXIST HAWTHORN HEDGE AND TREES TO BE BOLSTERED AS PER DESIGN AND ACCESS STATEMENT
EXISTING OUTBUILDING TO BE USED FOR STORAGE OF JUMPS WHEN NOT IN USE
NOTE: AREAS ON THIS PLAN ARE EXPRESSED IN ACRES AND HECTARES.
Upper Shutts
Chapel
Methodist Chapel
Manse
Upper Shutts
Upper Shutts
Chapel Cottage
Chapel Cottage
Chapel Cottage