
This drawing is copyright and should not be reproduced without permission.
The contractor is responsible for checking dimensions and levels and drainage inverts prior to commencing works - any discrepancy to be verified before proceeding.-figured dimensions only to be worked to: All work to be carried out in accordance with the current Building Regulations, British Standards/Codes of practice and statutory authority bye -laws and recommendations.

Revision	Comments	Date

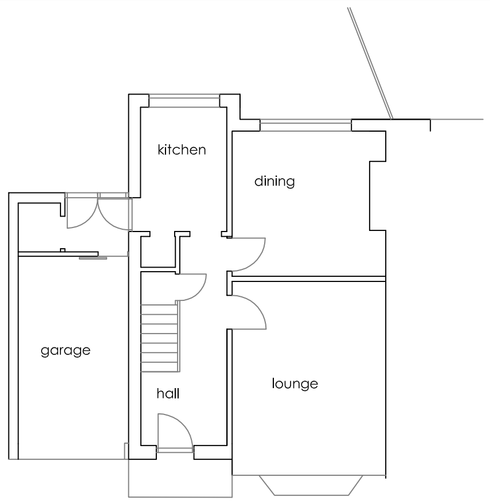


existing Ground floor plan




Existing Side elevation

Existing Rear elevation

Existing Side elevation

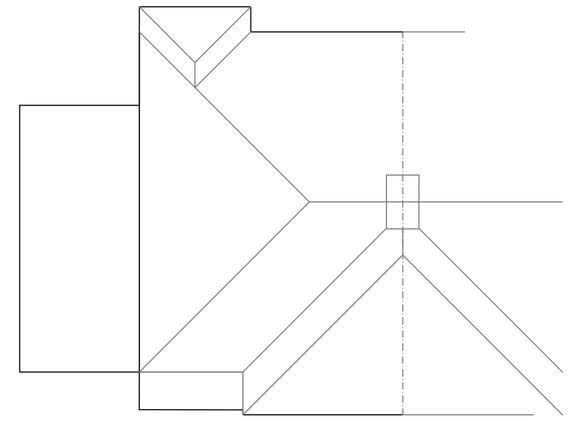


Existing Roof plan

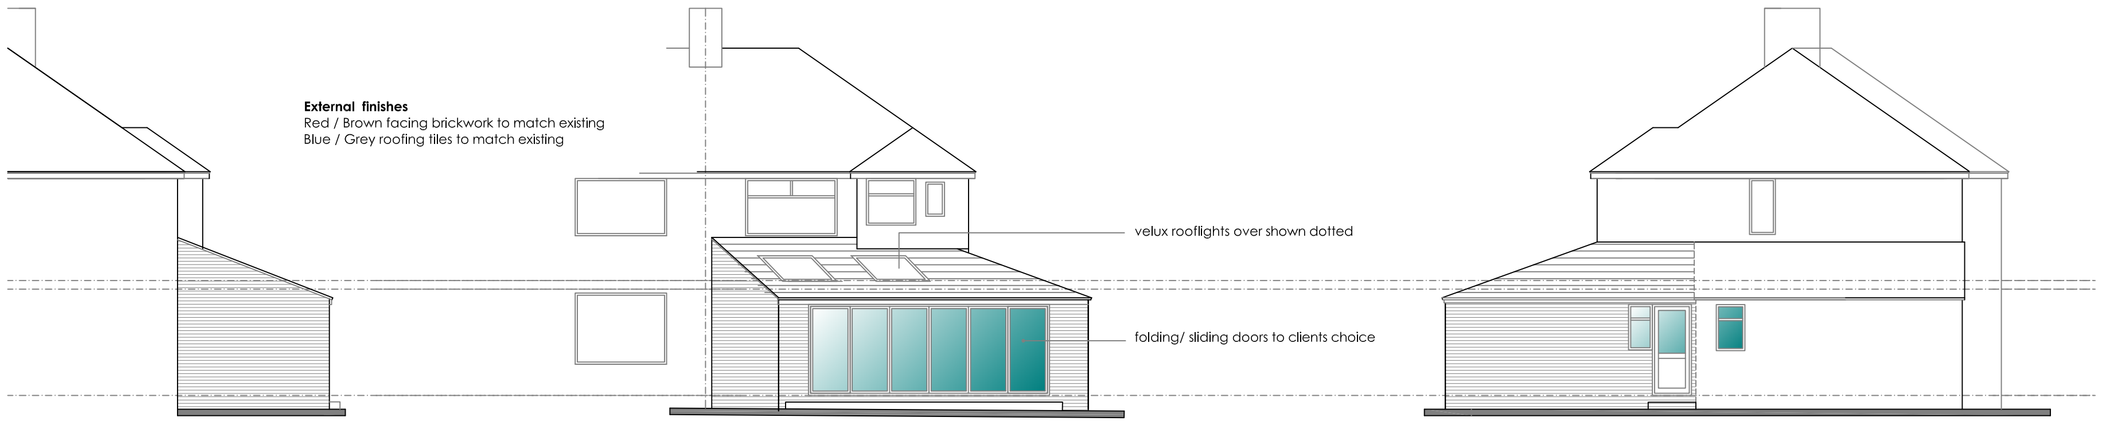


Proposed Side elevation

Proposed Rear elevation


Proposed Side elevation

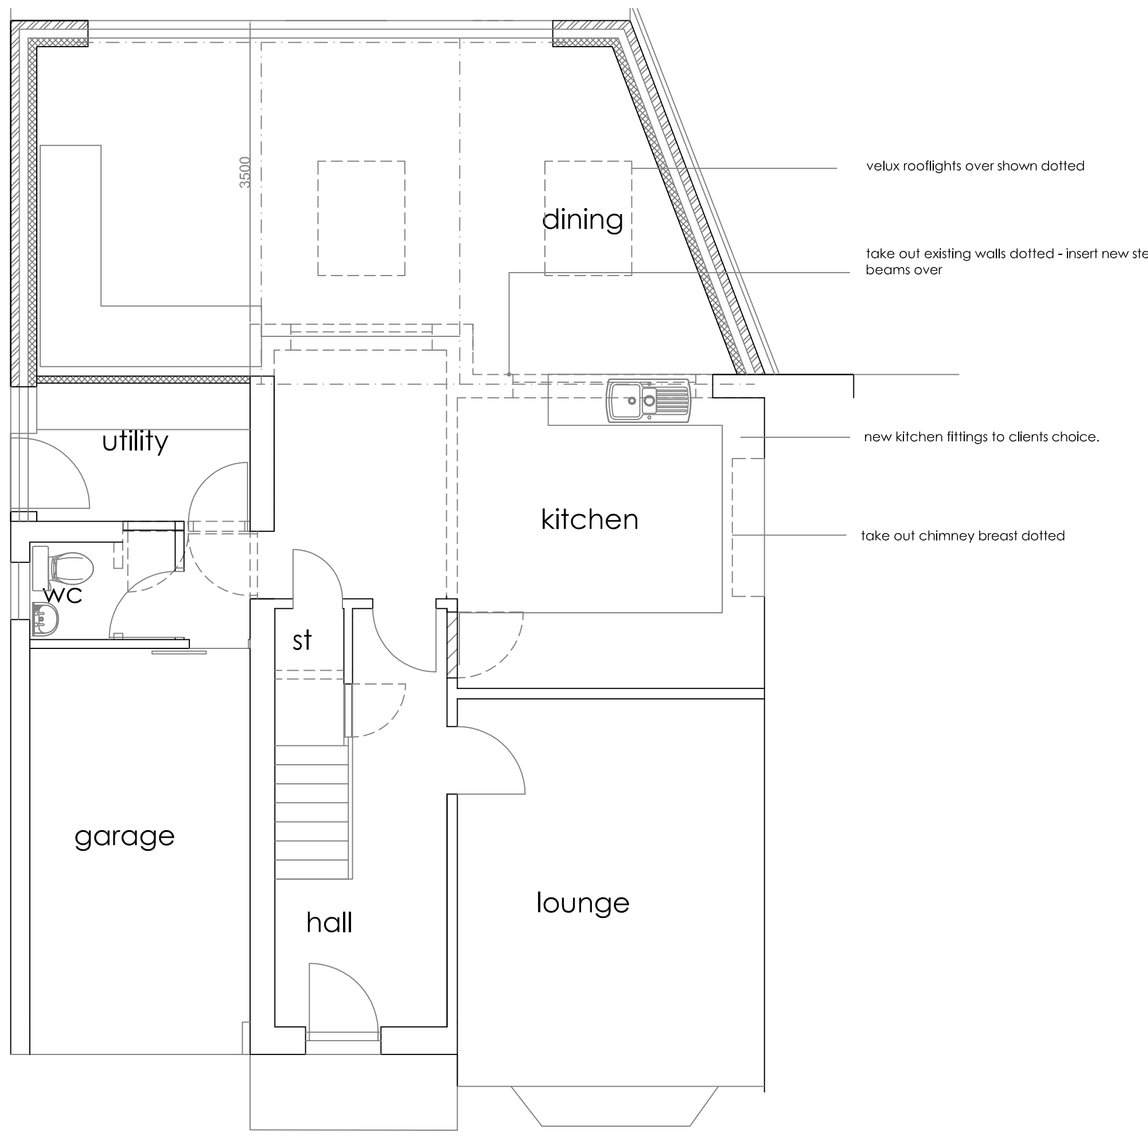


Proposed Ground floor plan

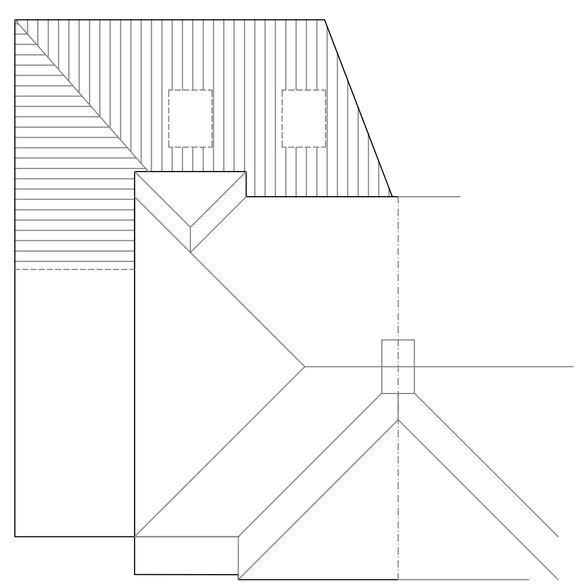

Proposed Roof plan

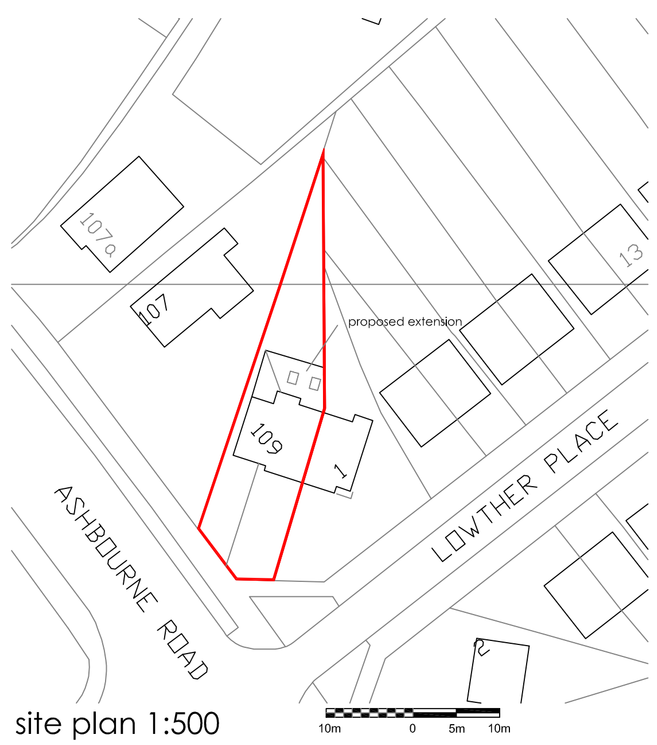

site plan 1:500

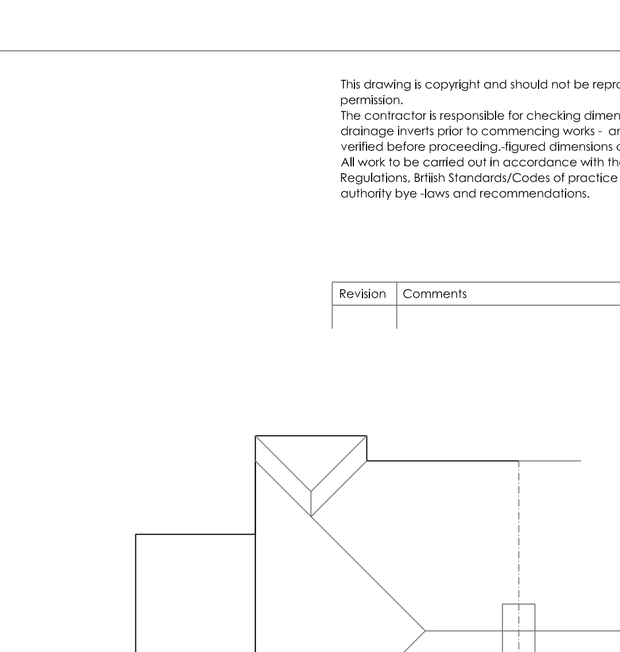

location plan 1:1250

20m 0 10m 20m

Robert Berry MCIAT
Architectural services
10 Truro Close, Congleton, Cheshire, CW12 3BD
t : 01260 279098 m : 07790 179093 e: robert.berry10@yahoo.co.uk

Client
Mr & Mrs Prentice.

Project
Proposed extension at
109 Ashbourne Road, Leek.
ST13 5AZ

Title
Scheme layout plan

Scale @A1 1:50 1:100

Date Nov 2017

Drg no 1770 /02 Rev