



Proposed Garage Floor Plan

Scale 1 : 50

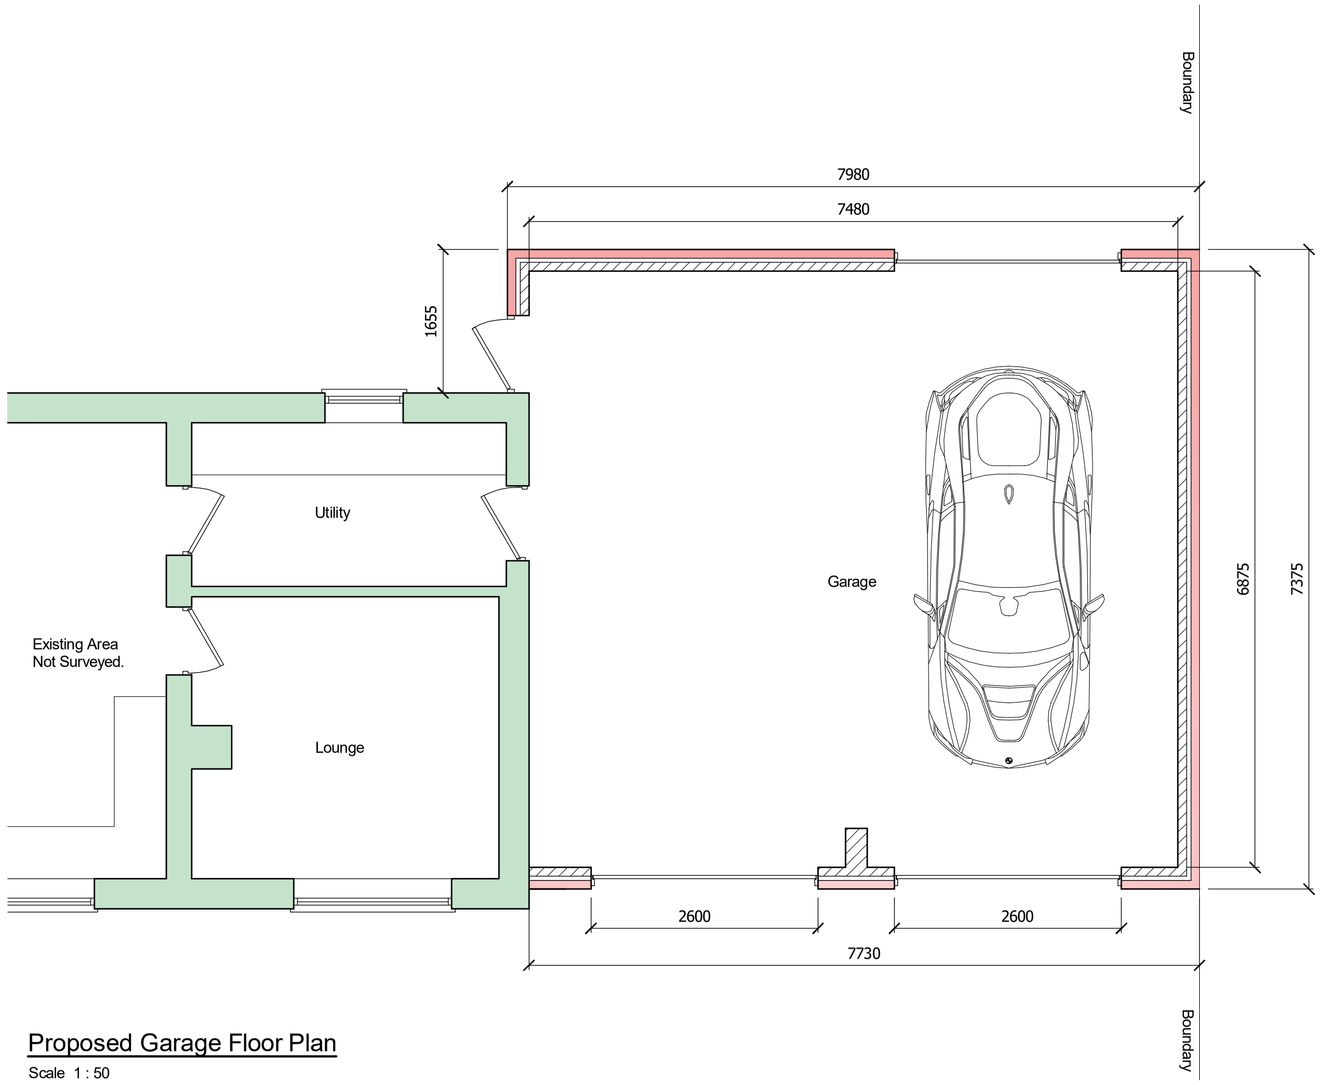


Block Plan

Scale 1 : 250

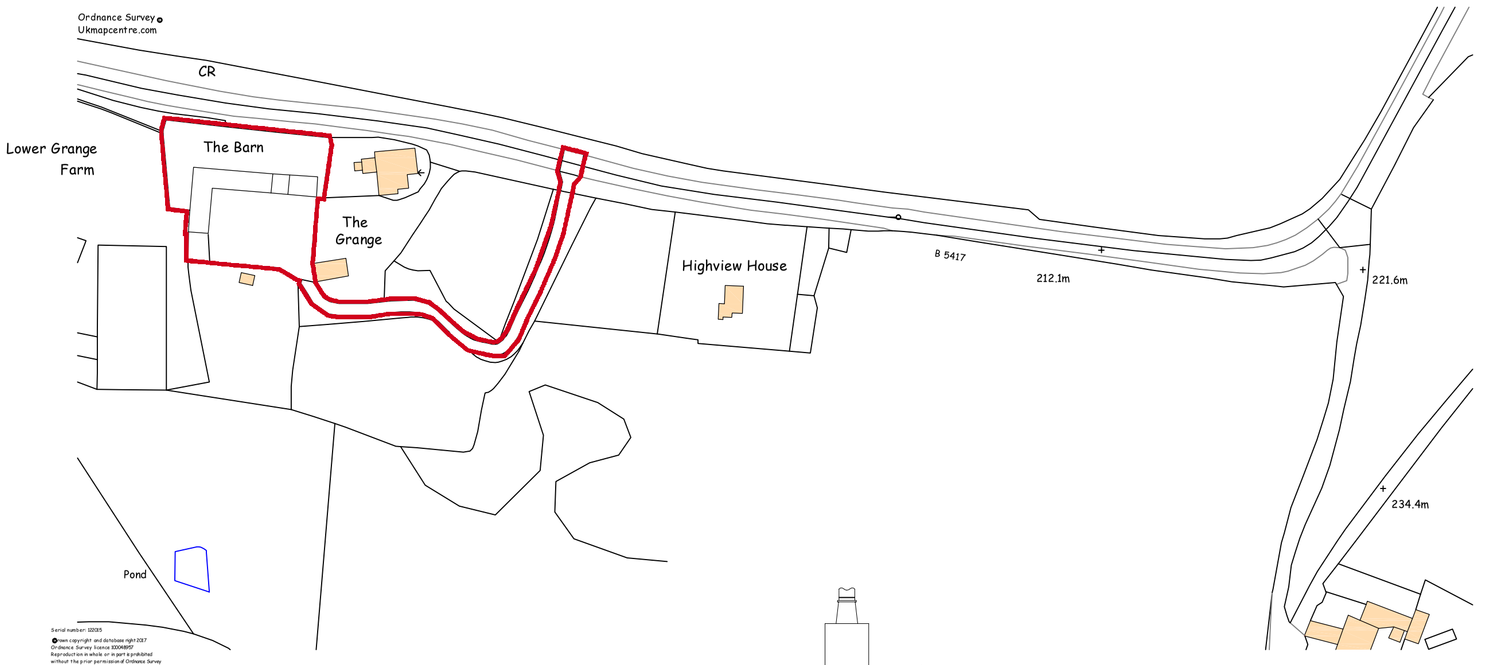


Location Plan

Scale 1 : 1250

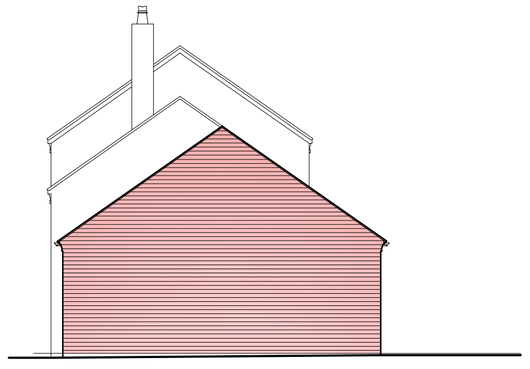


Proposed East Elevation

Scale 1 : 100

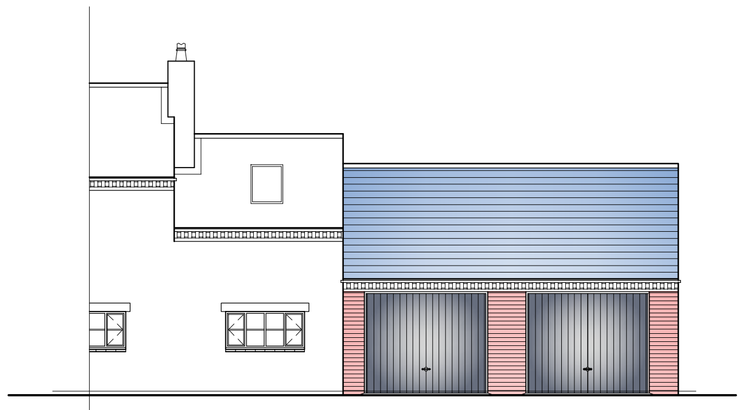


Proposed South Elevation

Scale 1 : 100

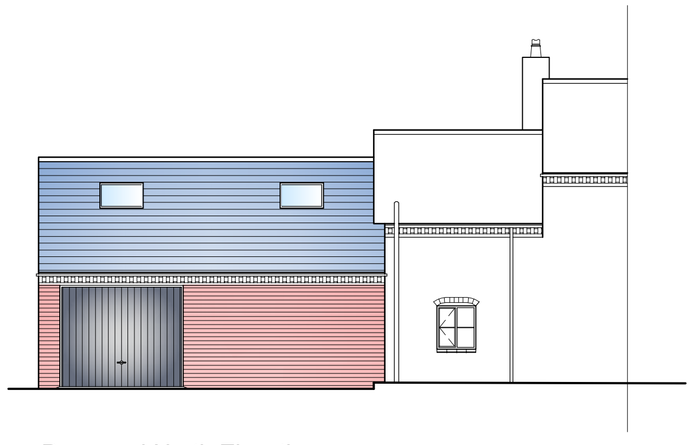


Proposed North Elevation

Scale 1 : 100

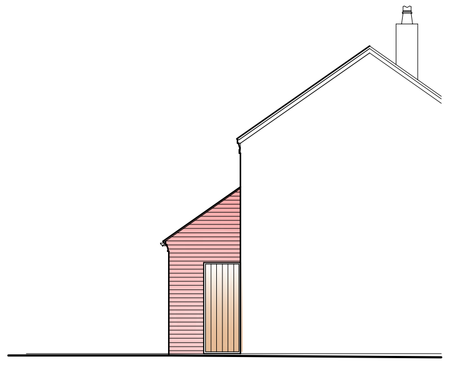


Proposed West Elevation

Scale 1 : 100

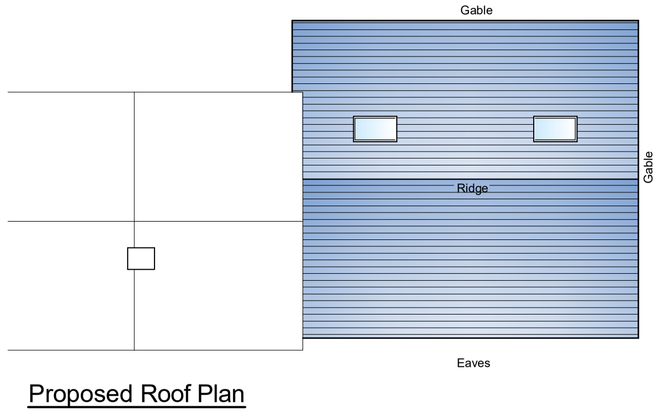

Proposed Roof Plan

Scale 1 : 100

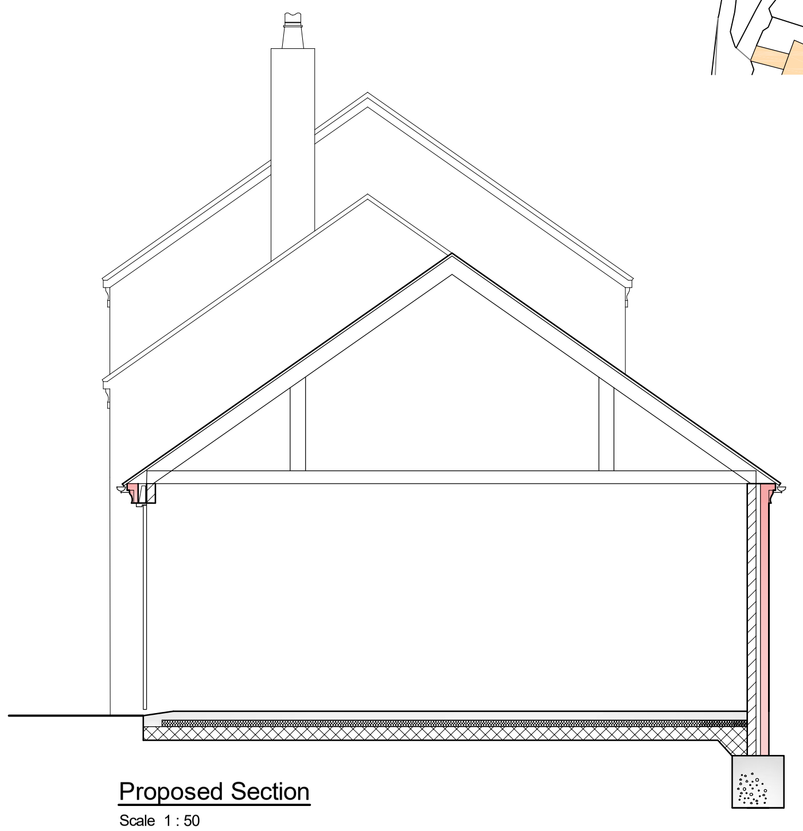

Proposed Section

Scale 1 : 50

(View from inside the Proposed Garage)

0 0.1 0.2 0.3 0.4 0.6 0.8 1m

SCALE 1:20

0m 0.5 1 1.5 2 3 4 5m

SCALE 1:50

CDM 2015

UNLESS NOTED OTHERWISE BELOW, EDGE (THE DESIGNER) HAS NOT IDENTIFIED ANY SIGNIFICANT RISK ASSOCIATED WITH THE DESIGN INTENT SHOWN ON THIS DRAWING WHICH COULD NOT BE MANAGED SAFELY BY A COMPETENT CONTRACTOR.

WHERE WE HAVE IDENTIFIED RISKS BELOW, REFER TO THE PROJECT RISK ASSESSMENTS ISSUED WITH DESIGN CALCULATIONS.

ELEMENT/OPERATION	IDENTIFIED HAZARDS
X X X	X X X

WHERE THE ABOVE IS BLANK -
NO UNUSUAL RISKS HAVE BEEN IDENTIFIED

RISK LEGEND

COMPULSORY ACTION

PROHIBITIVE ACITON

INFORMATION

WARNING

Rev.	Revision Description	Drn			Date
F	South Elevation set back 225 from exisiting on garage floor plan	MA			04/12/17

A.J.S.
Structural Design

62 Carter Street
Uttoxeter
Staffs. ST14 8EU

Tel: 01889 568056
Fax: 01889 569805

Client:

Mr & Mrs Brown
The Barn, Oakamoor Road,
Cheadle, Stoke-on-Trent, ST10 4QR

Title:

Proposed Replacement Garage:
Existing and Proposed
Plans, Elevations and Sections (Option 2)

Drawn by:	Date:	Index No.:
MA	June 2017	

Scales:

As Shown Paper Size A1

Drawing No: A3141 - 002

Revision F