

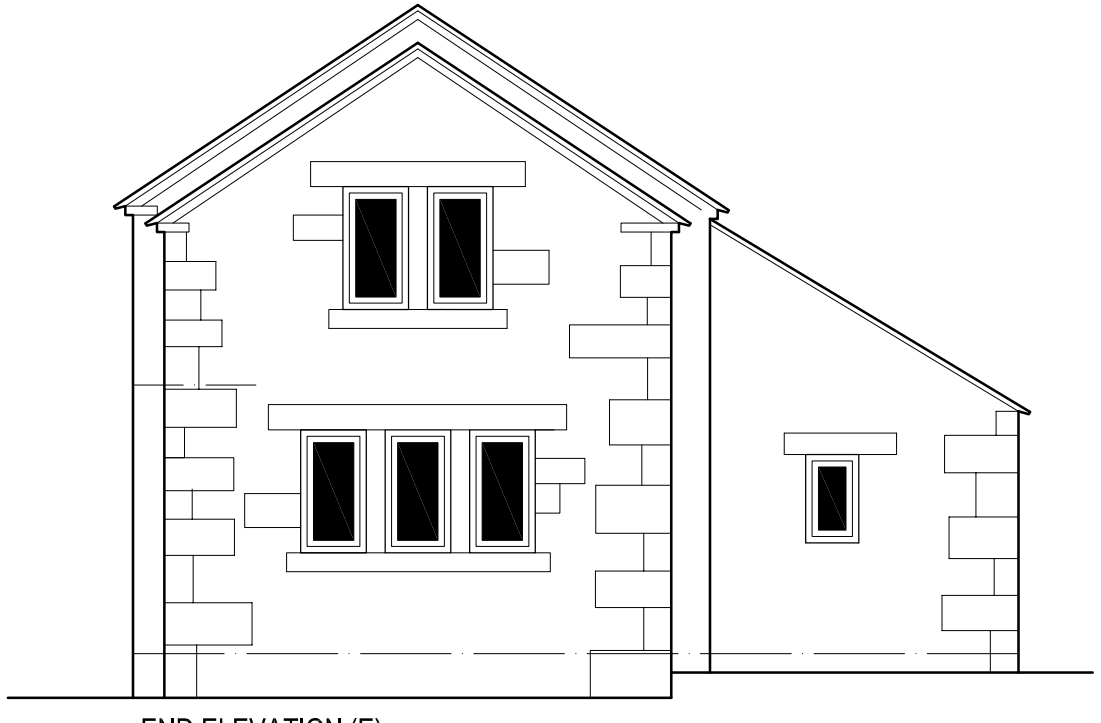



END ELEVATION (E)

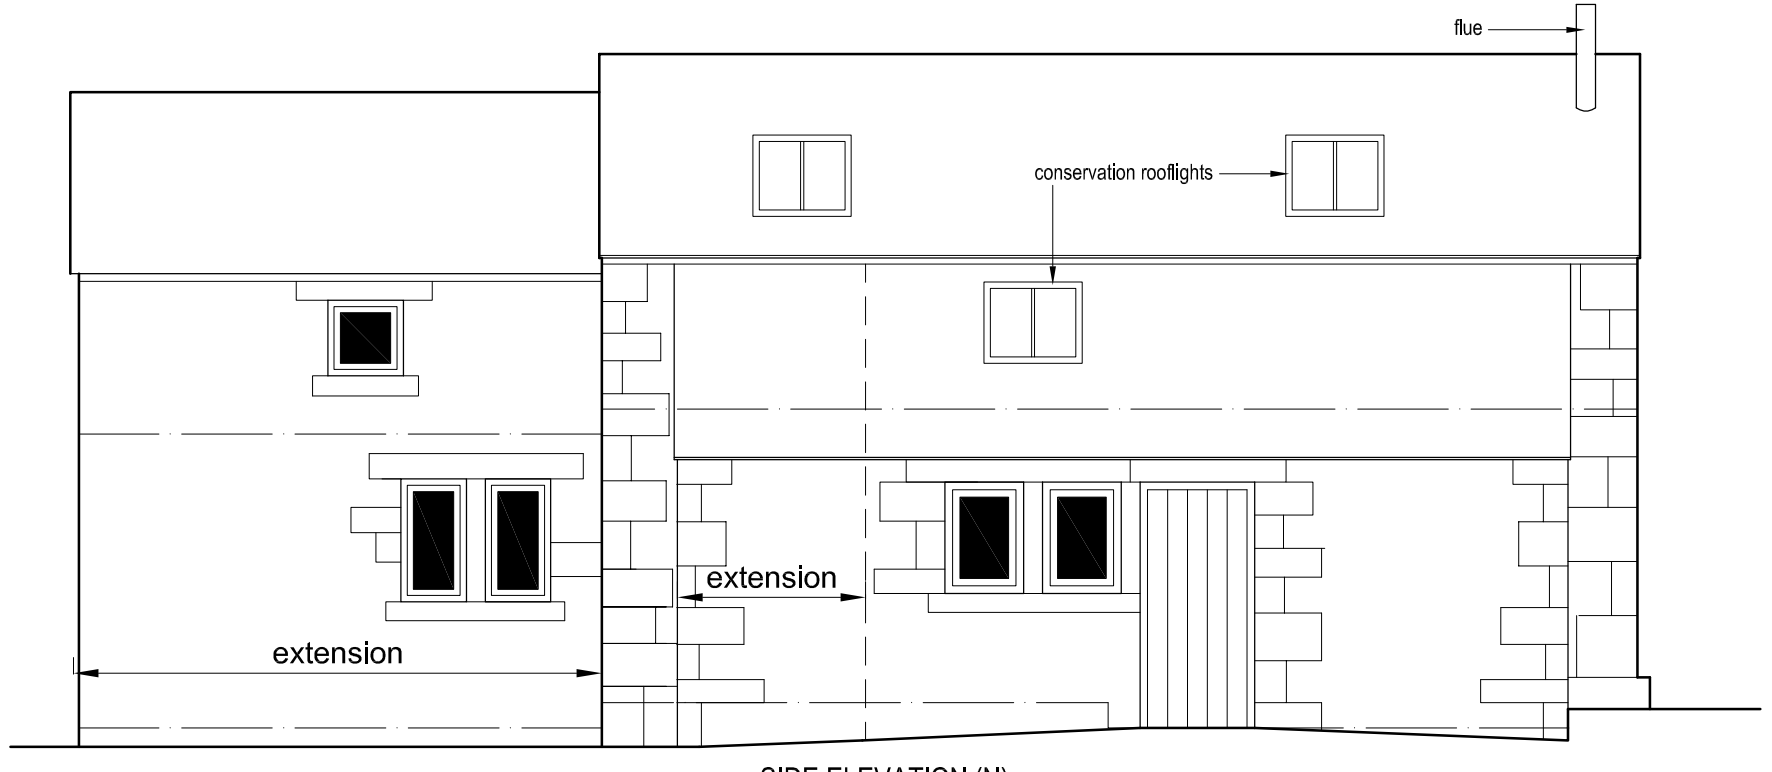

SIDE ELEVATION (N)

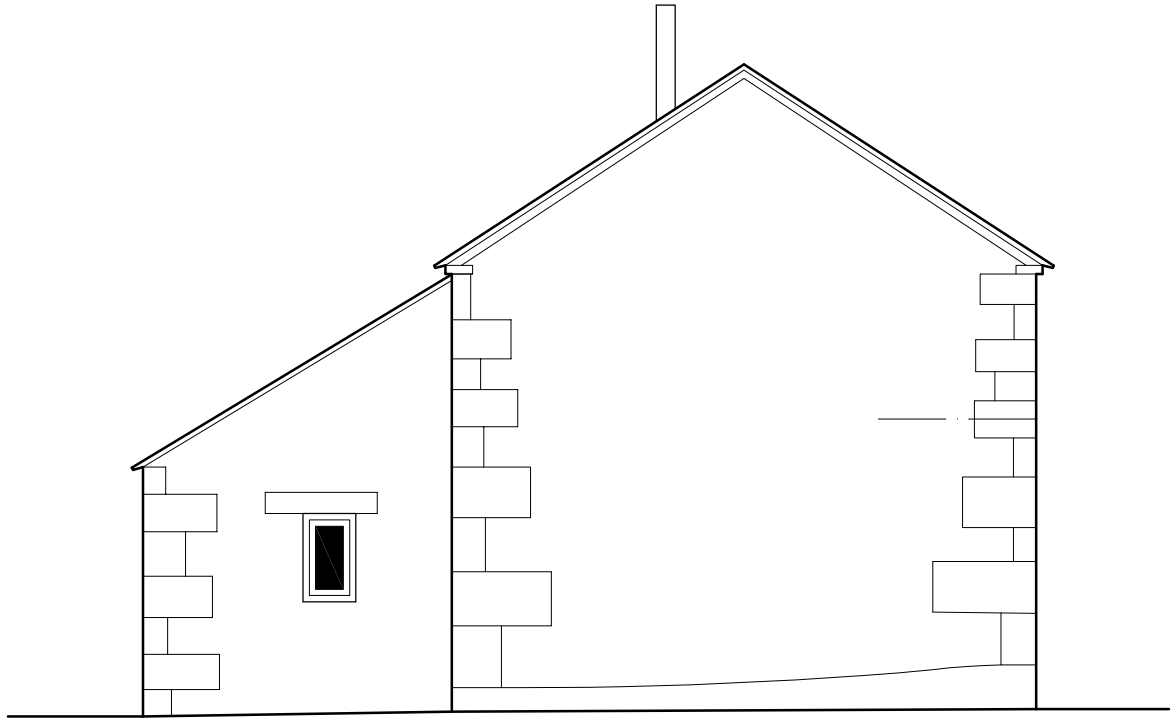

END ELEVATION (W)

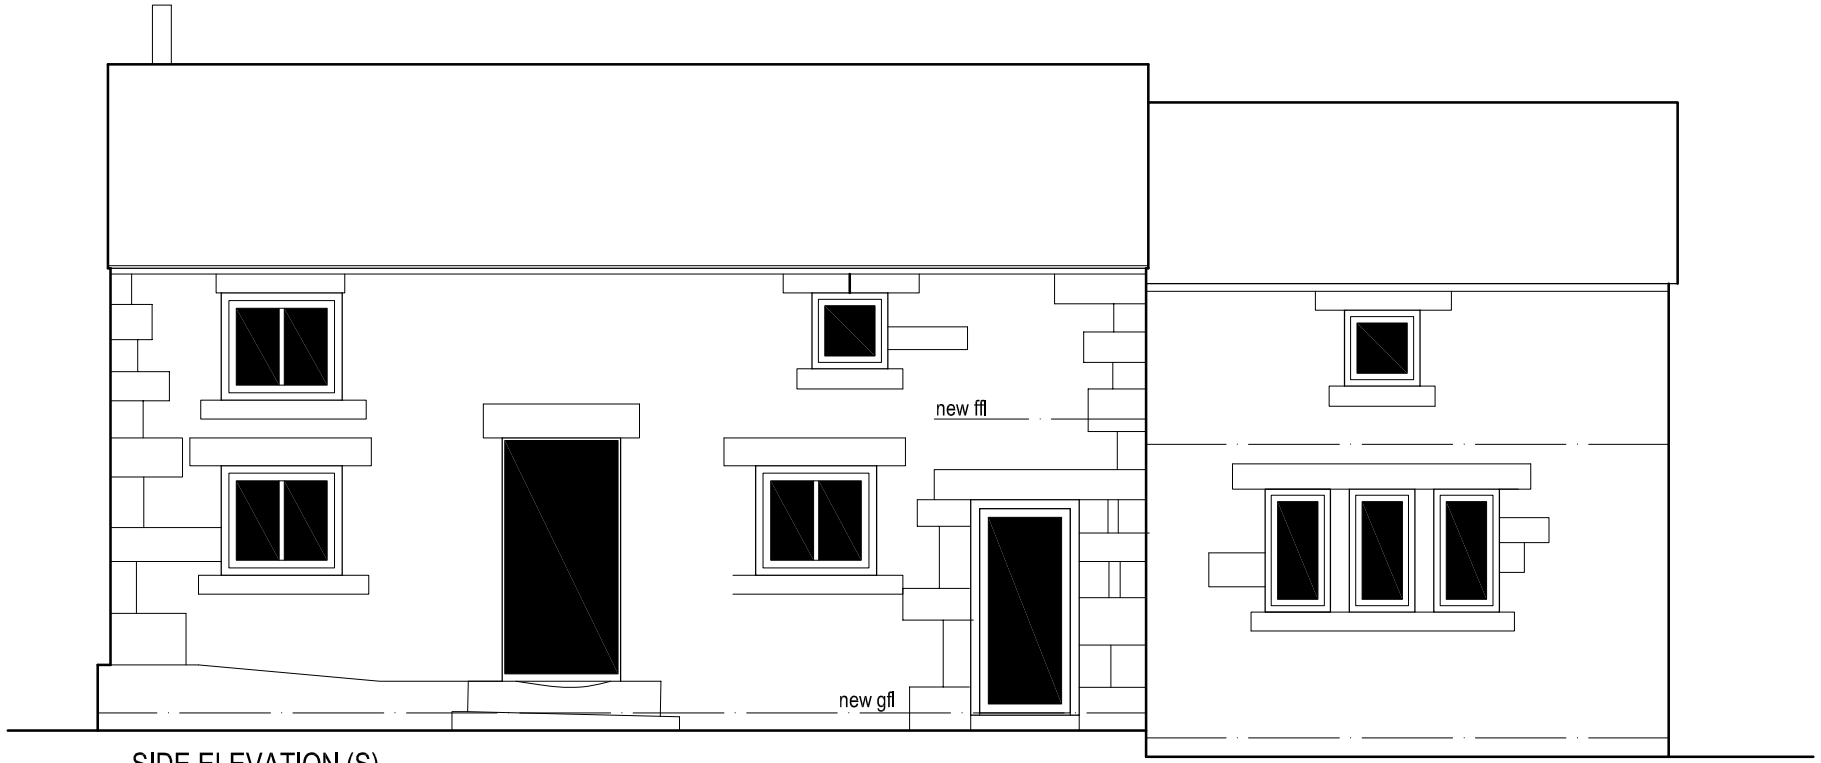

SIDE ELEVATION (S)

Revisions

. . .

job Holly Tree House, Horton
Renovation and Alterations

title Scheme 3: Elevations

date 31.10.17 scale 1/60 @ A3

dwg. no. HTH-06 rev. .

Ian Ankers architecture
Building and Design Consultants
Ryecroft Farm, Rushton Spencer, Macclesfield, SK11 0RP
t 01260 546944
e ian@ianankers.co.uk
w www.ianankers.co.uk