Reference:	HILL RISE BENTYGRANGE LANE WINKHILL NR LEEK ST13 7PU.

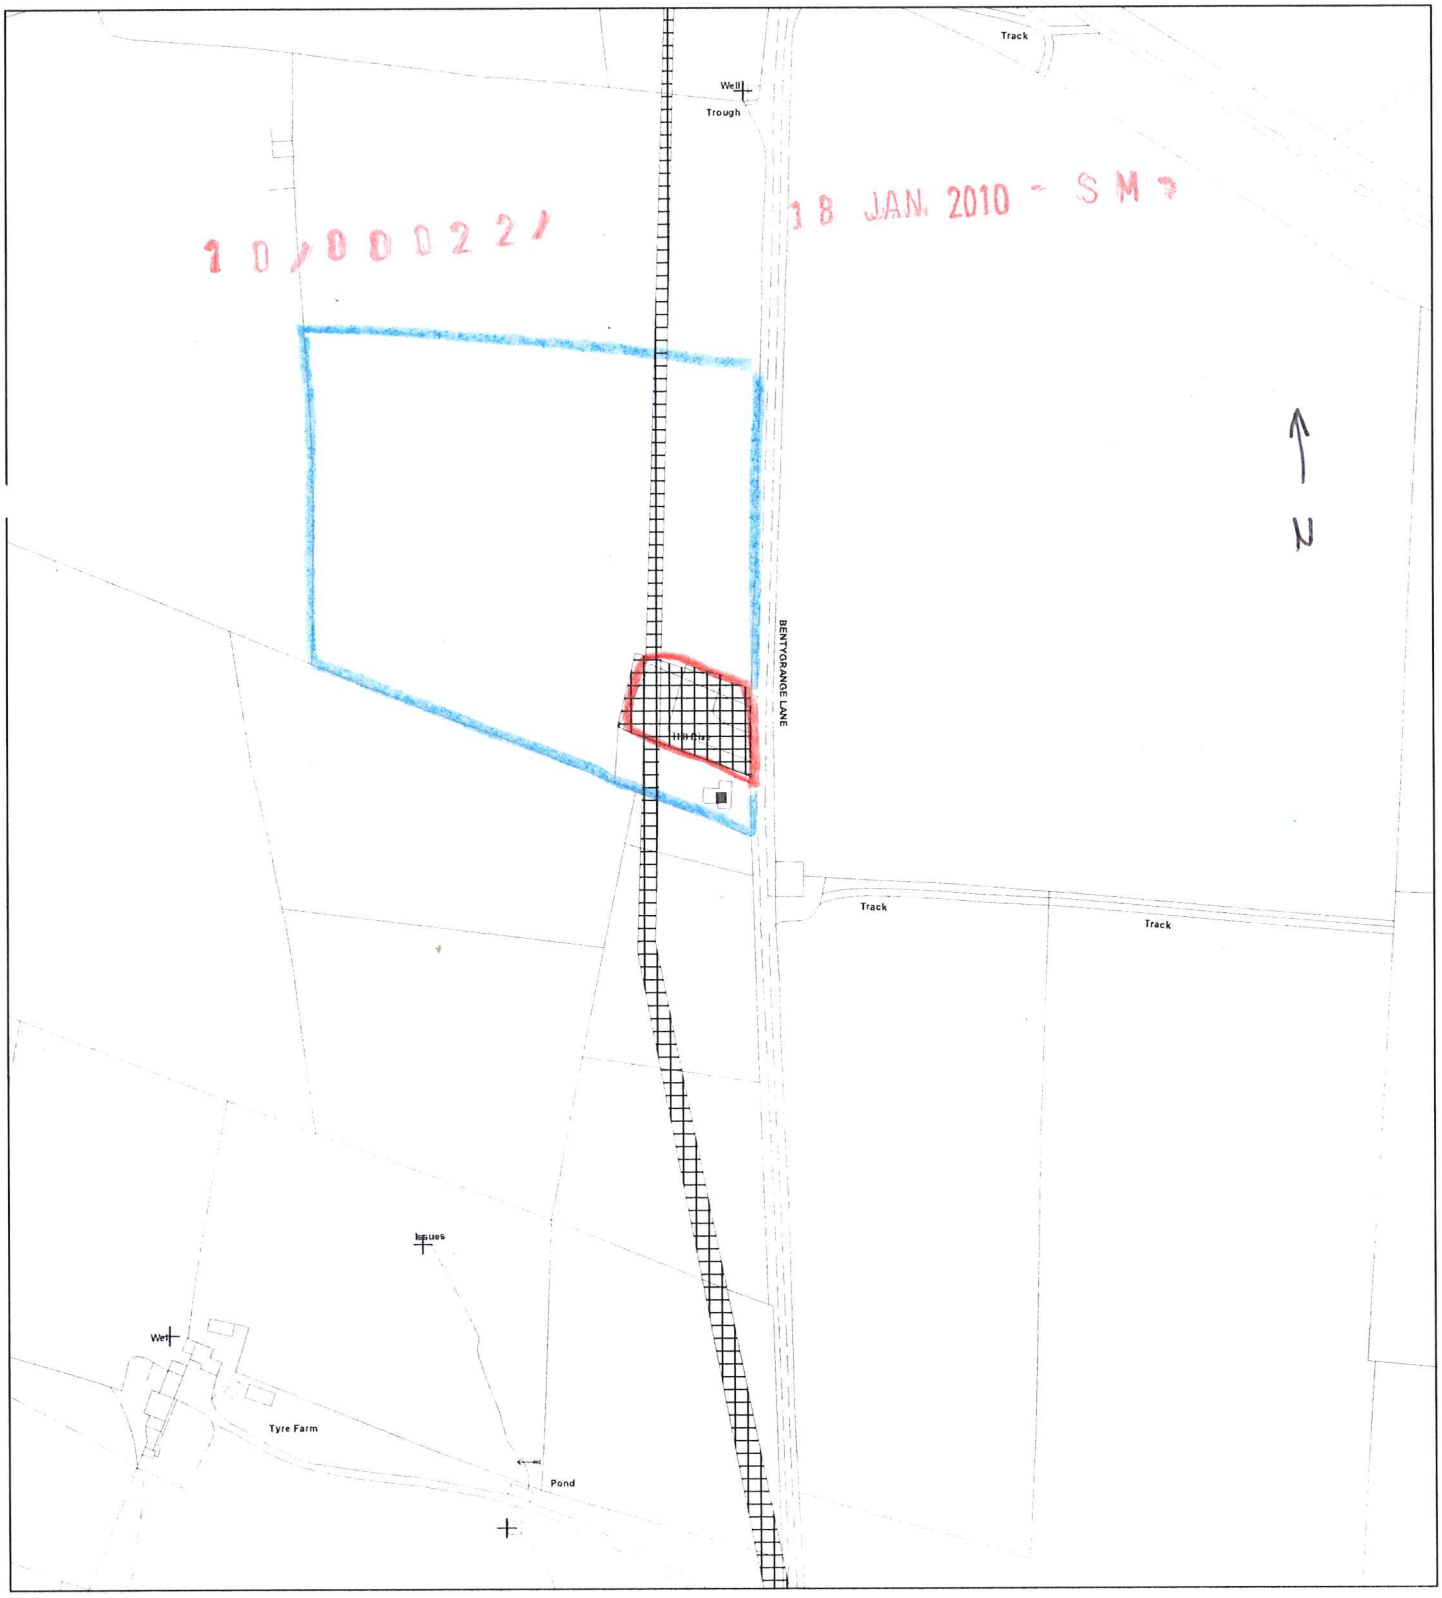

Scale :	1:2500

© Crown copyright. All rights reserved.
Staffordshire Moorlands District Council.
Licence no. 100018384. 2009.

Date	15 January 2010
Organisation	Not Set
Department	Not Set
Comments	Not Set

RevNo	Revision note	Date	Signature	Checked

Revised Block Plan

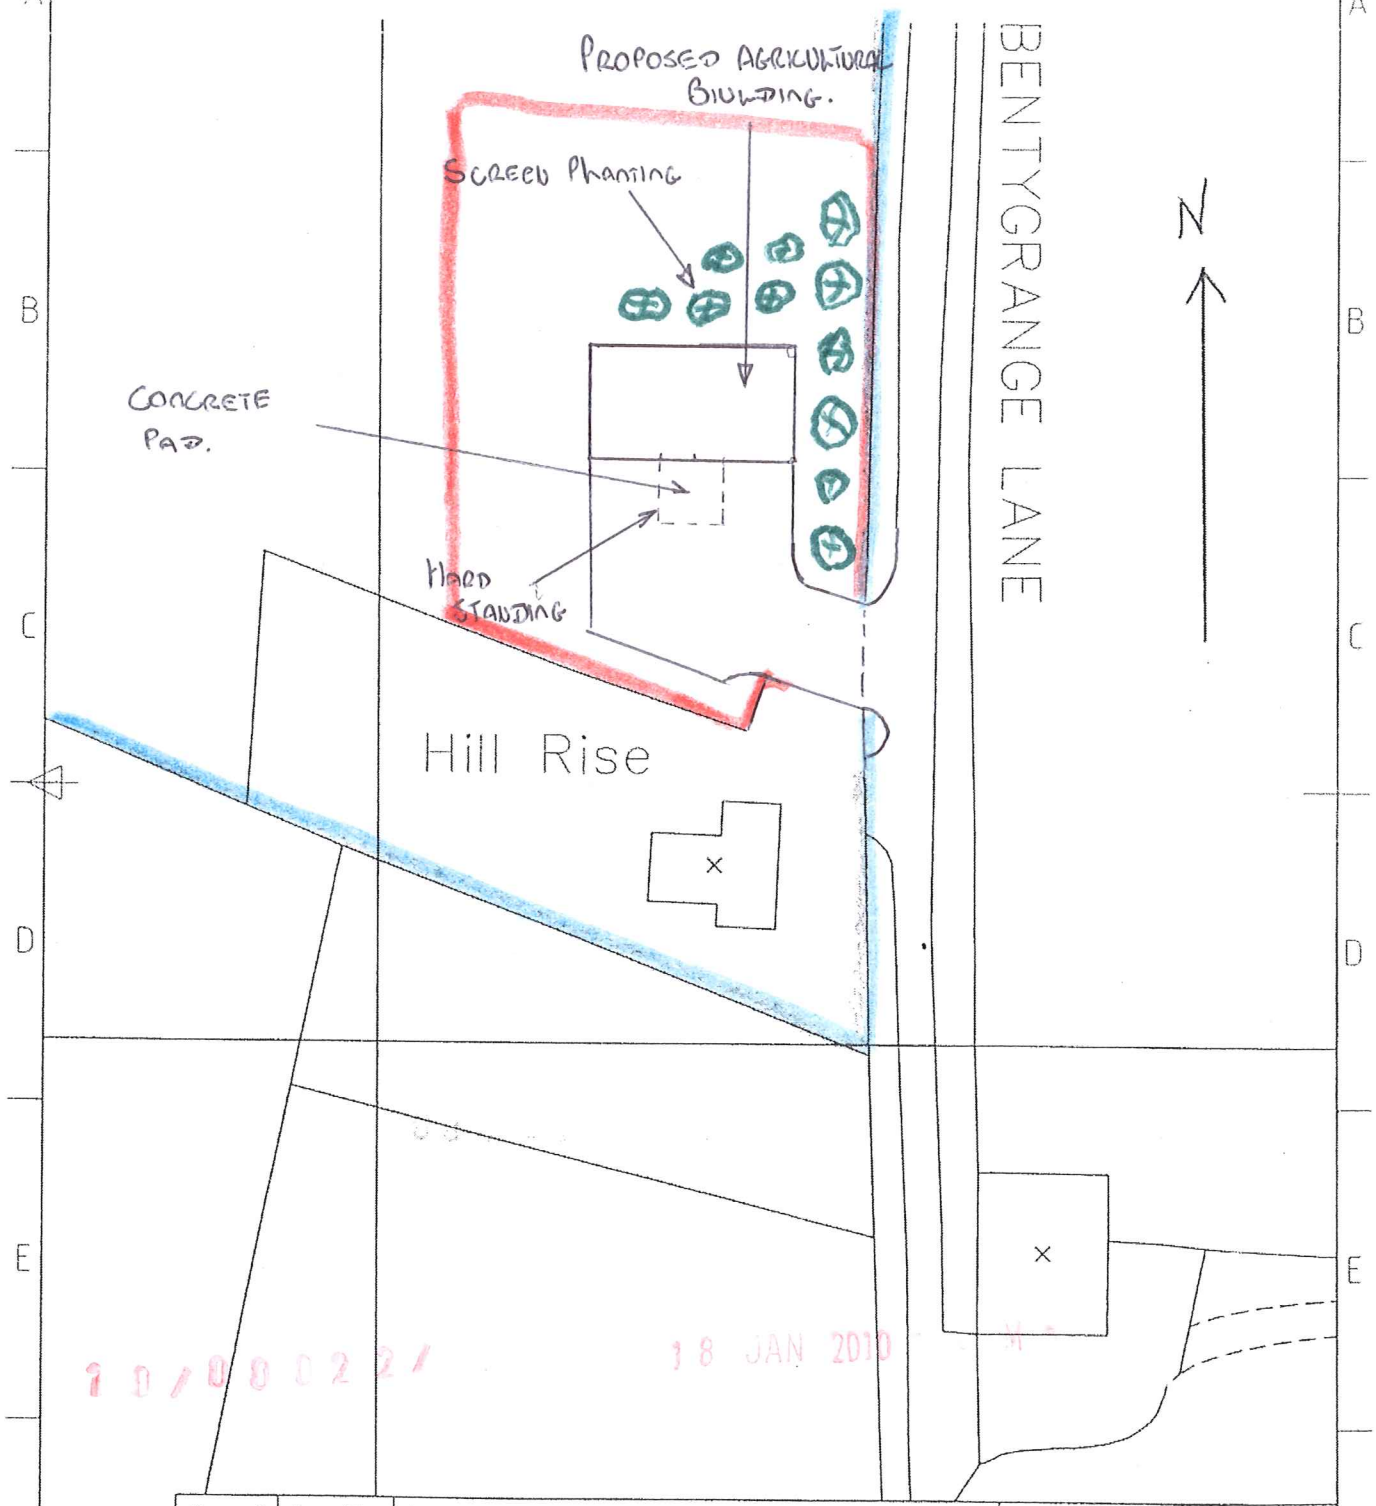

10/0022/ 18 JAN 2010

Itemref	Quantity	Title/Name, designation, material, dimension etc		Article No./Reference
	Checked by M Harrison	Approved by M Harrison	Date	Scale 1:500
Harrison		1		Sheet 1/1

Reference:	LAND AT LITTLE BROOMY SHAN FM WINKHILL NR LEEK ST13 7QZ. SK0649.

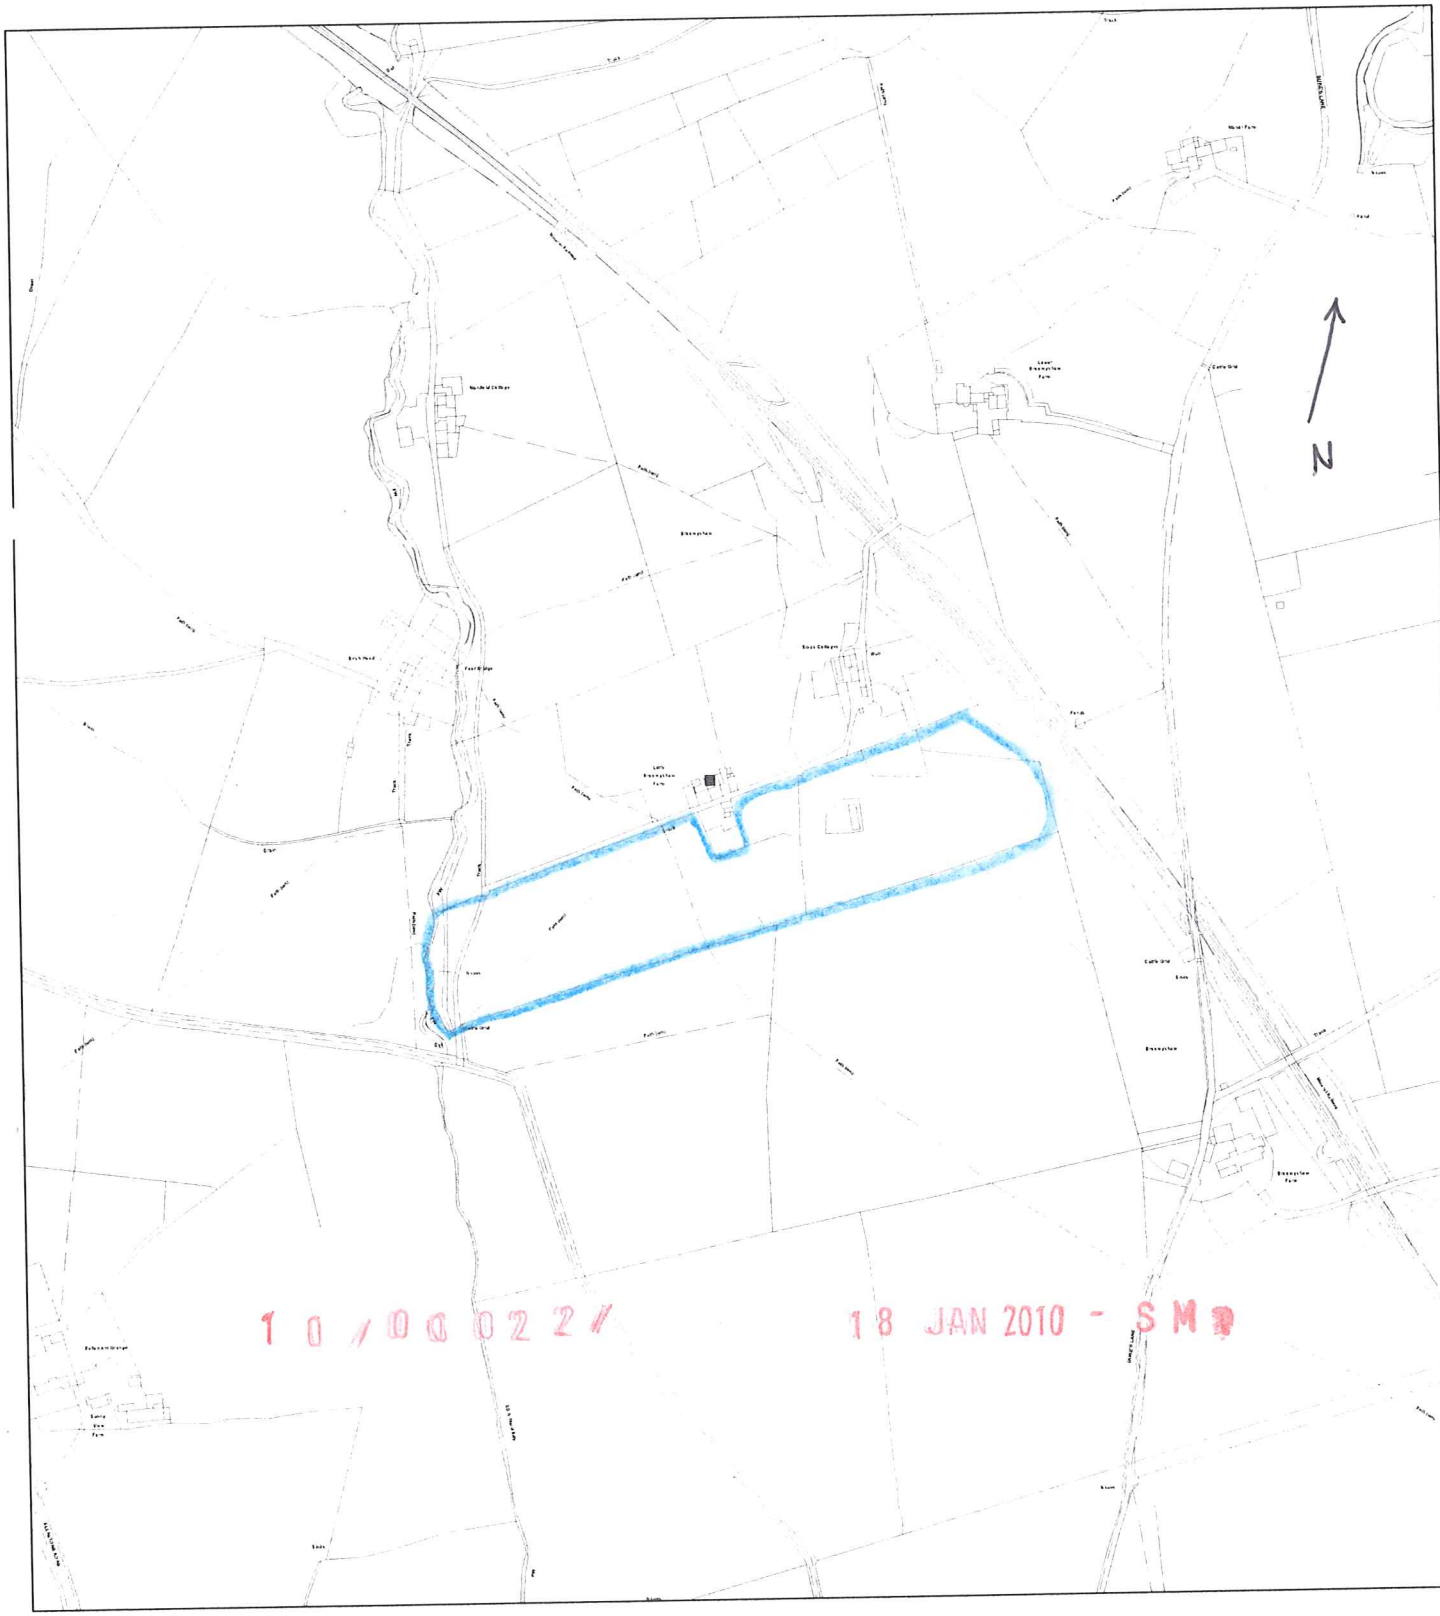

10/00022/ 18 JAN 2010 - SM

Date	15 January 2010
Organisation	Not Set
Department	Not Set
Comments	Not Set

Scale : 1:5000

© Crown copyright. All rights reserved.
Staffordshire Moorlands District Council.
Licence no. 100018384. 2009.