


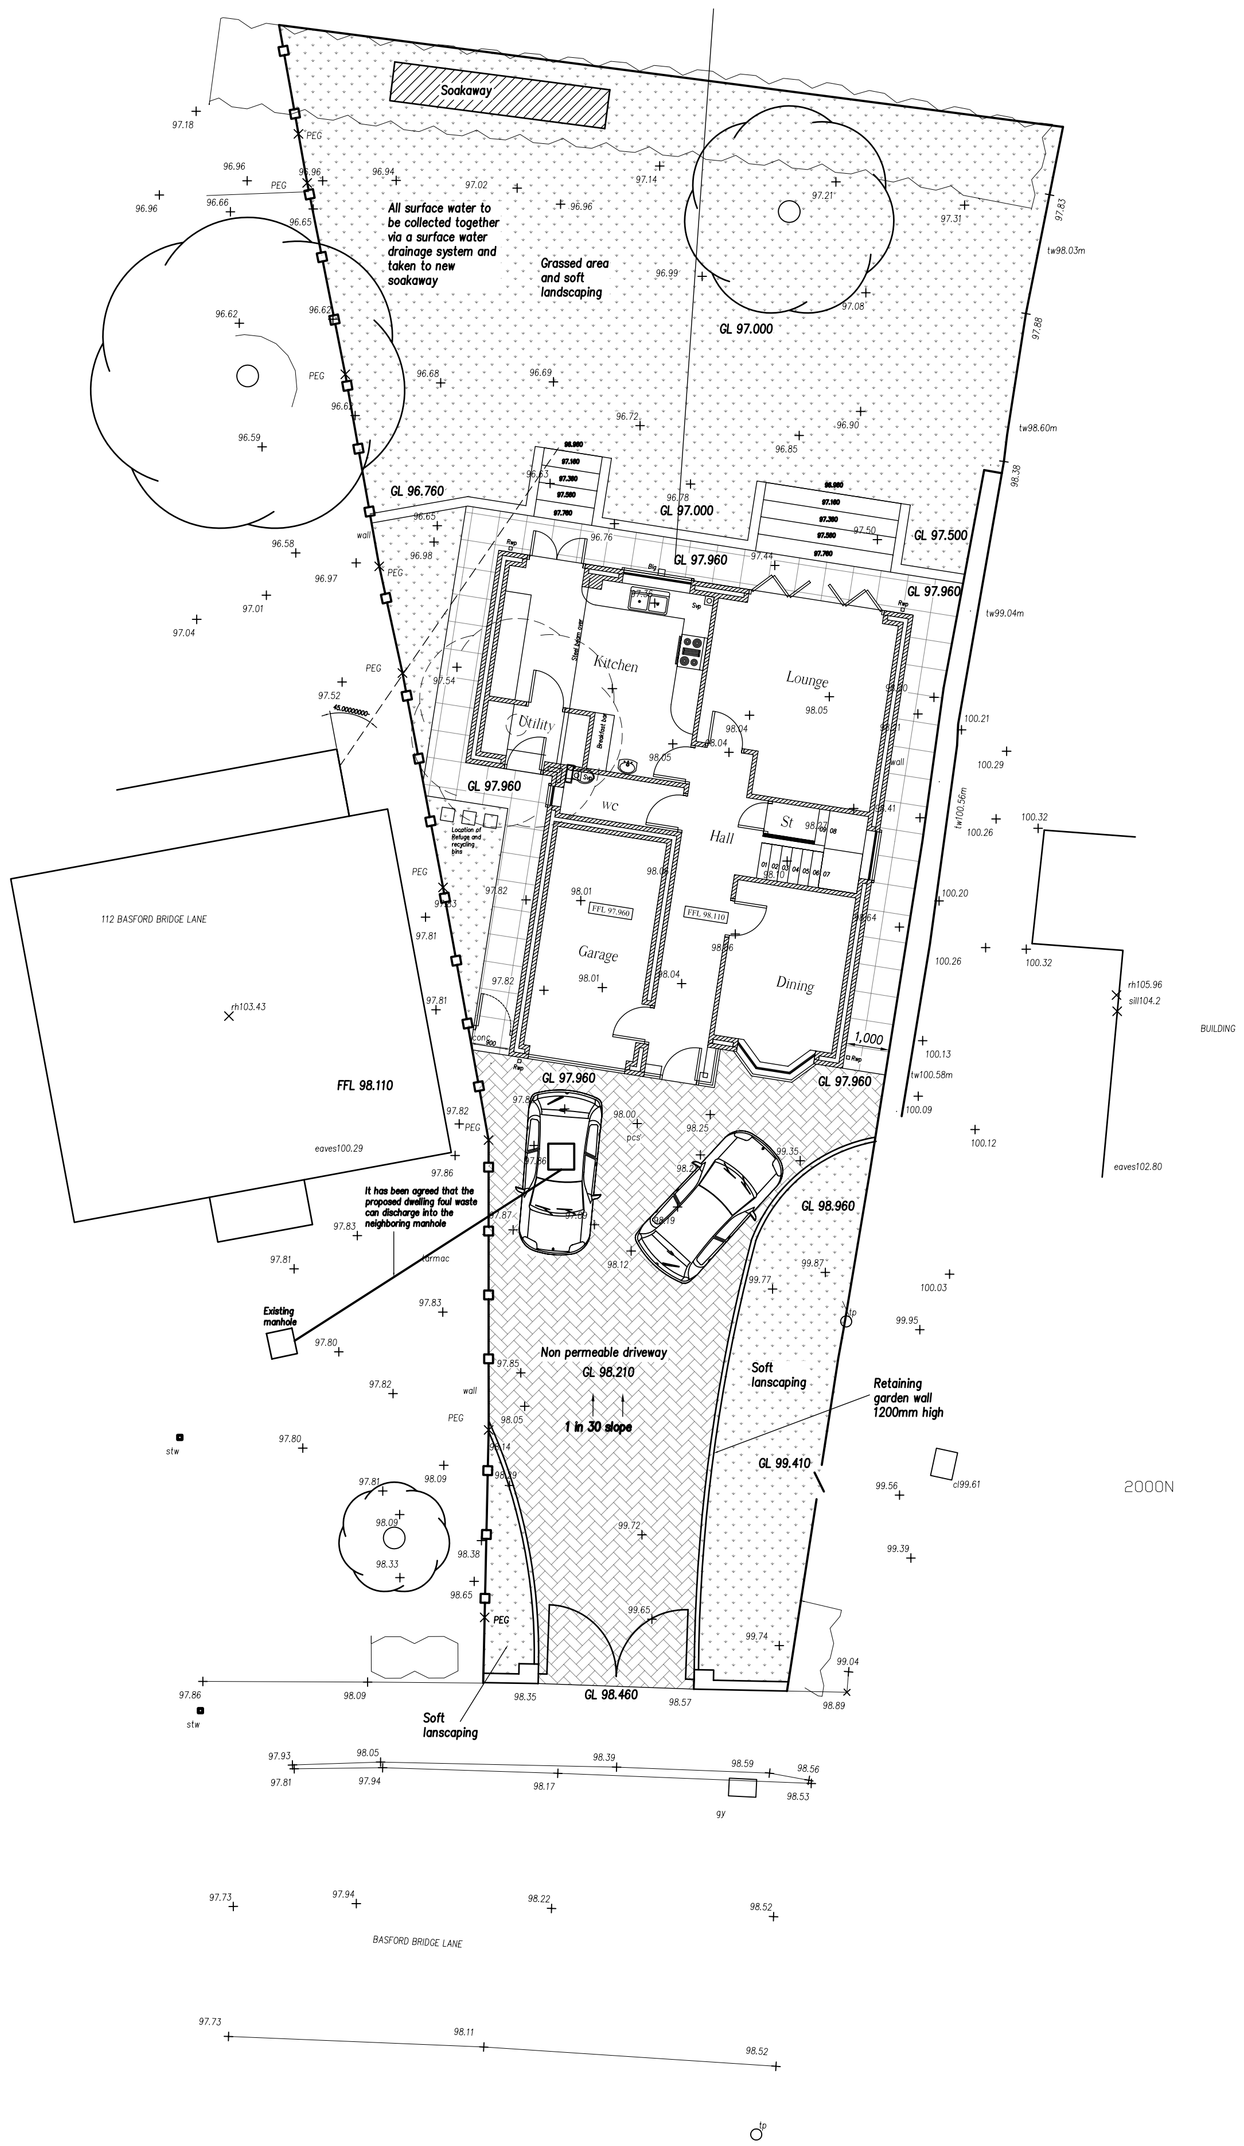


Front Elevation




Side Elevation adj 114



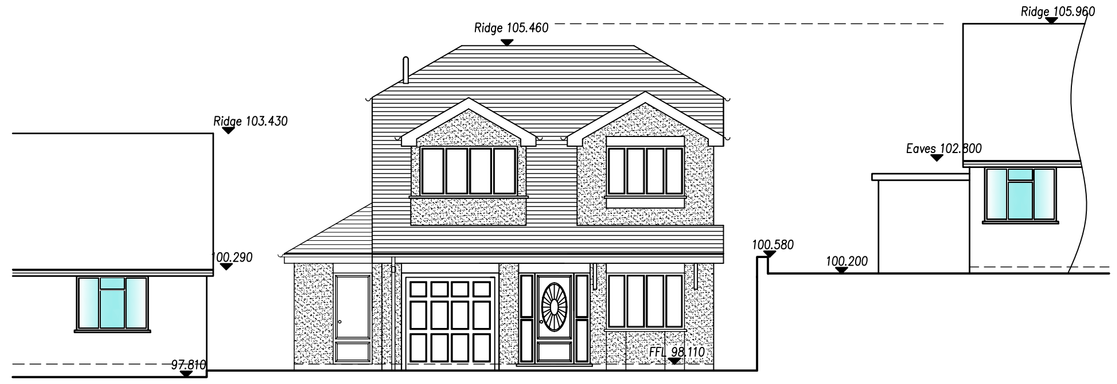
Rear Elevation

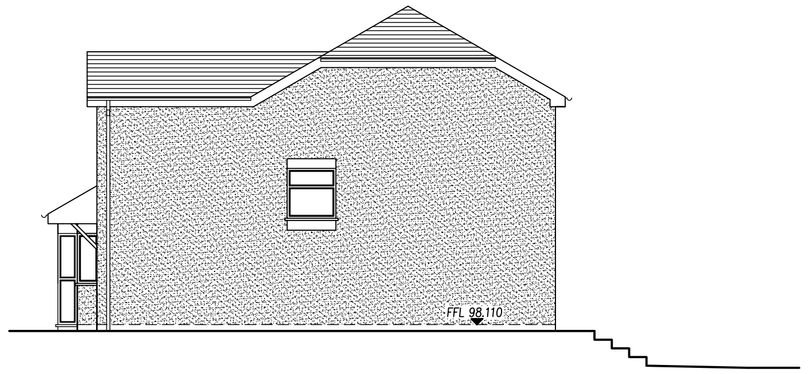


Side Elevation adj 112

| Revision | Details of Amendments |
|---|---|

Proposed Development

*Proposed New Dwelling adjacent 112 Basford Bridge Lane, Cheddleton, Leek ST13 7EQ*

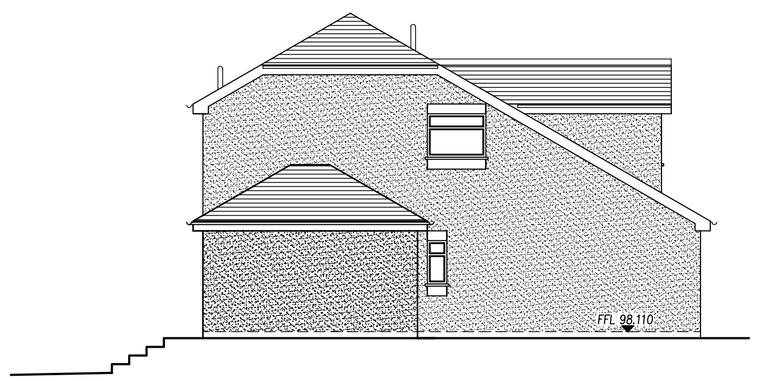Drawing Title

*Proposed Block Plan and Elevations*

| Date | Scale @ A1 | Sheet |
|---|---|---|
| *18.09.09* | *1:100* | *3 of 3* |

Applicants Name & Address

*Mr R McCue*
*5 Bridle Path, Werrington*
*Stoke-on-Trent, Staffordshire*
*ST2 9EG (07739) 775108*