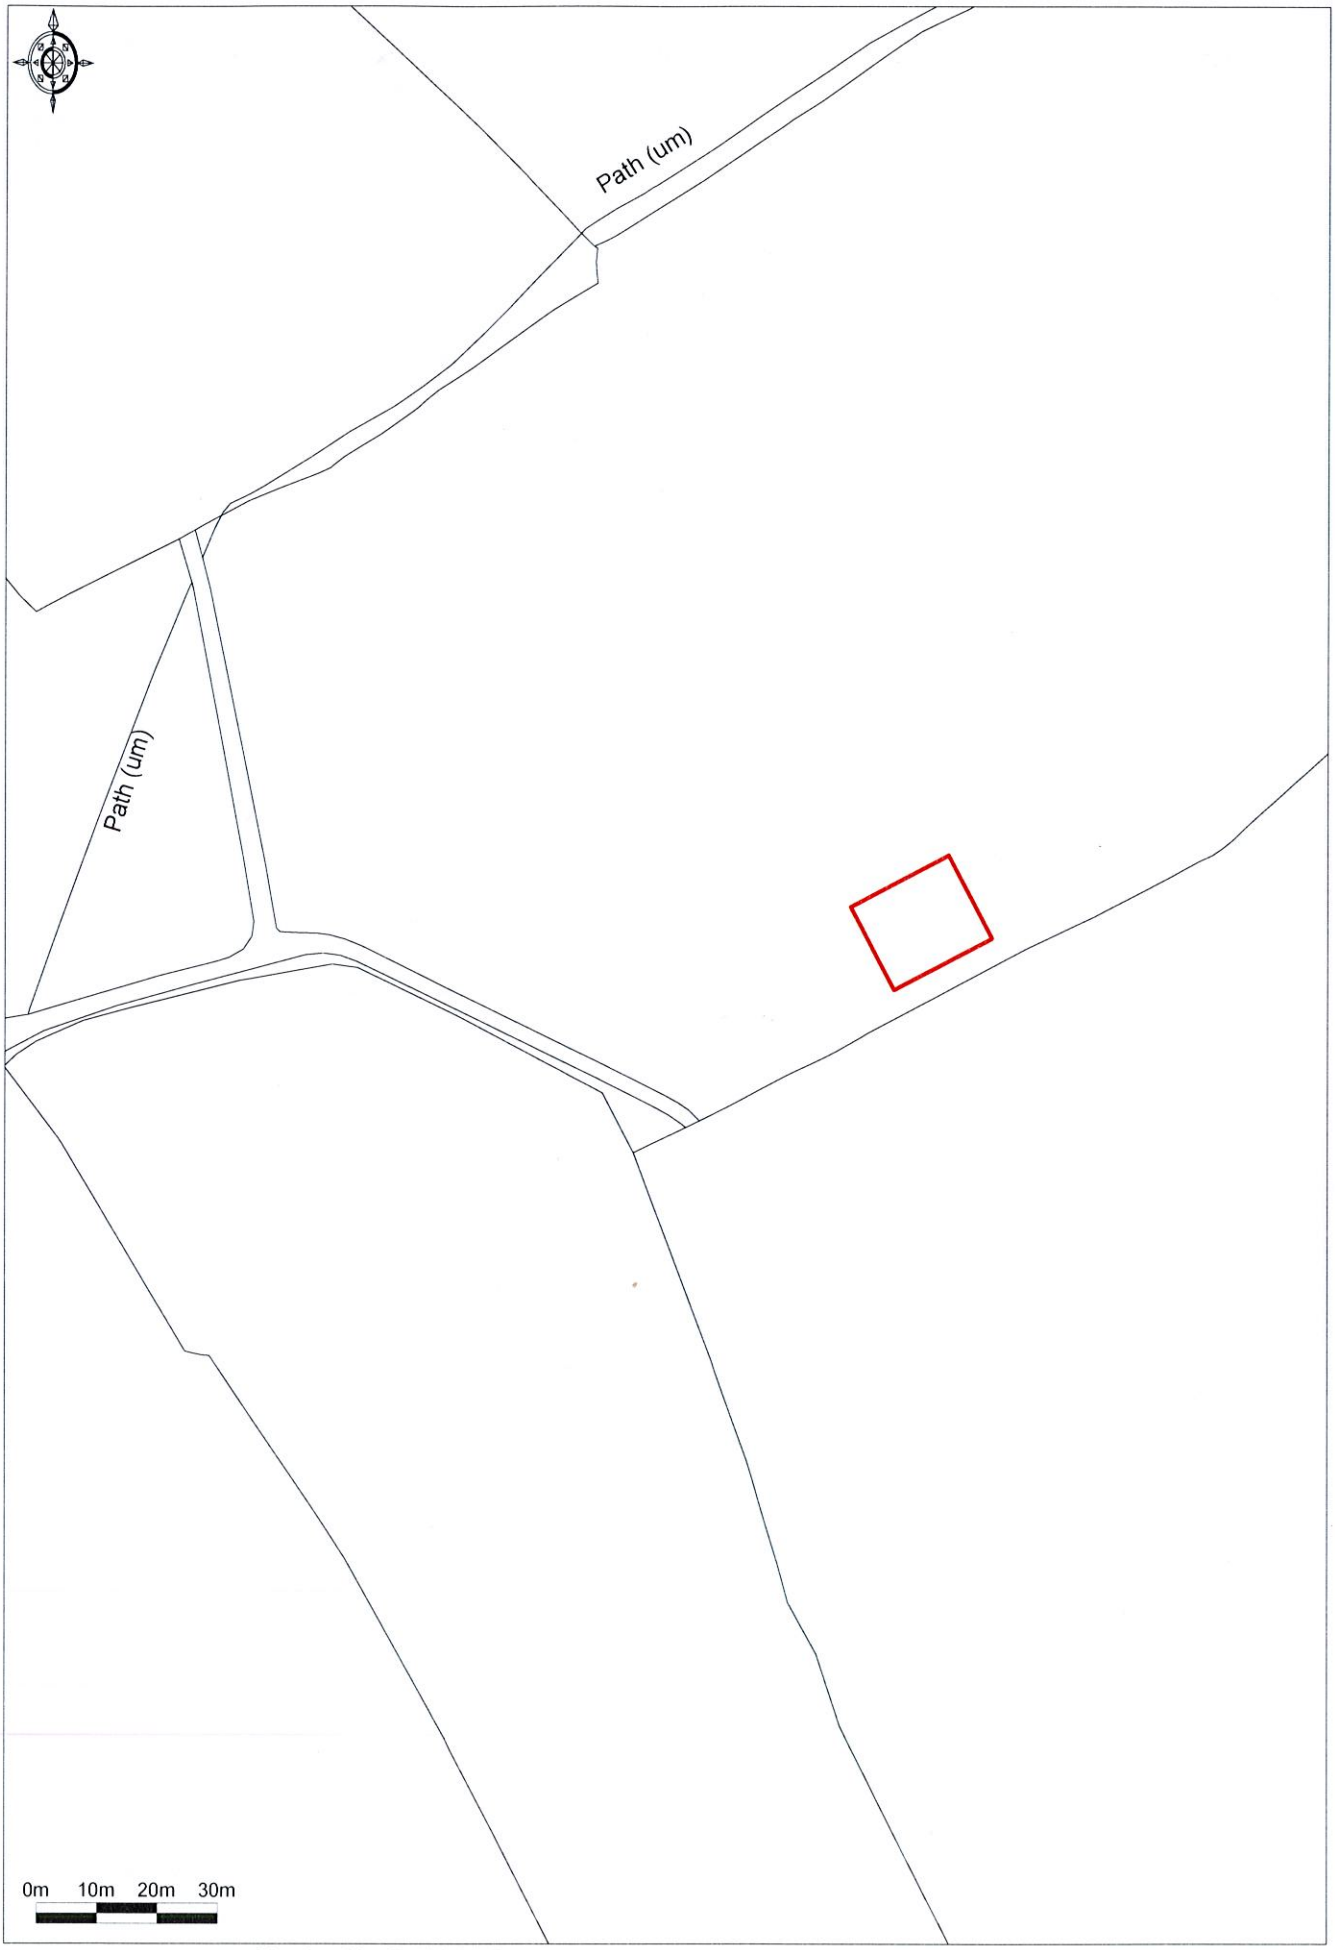

Promap®
Ordnance Survey © Crown Copyright 2017 All rights reserved
Licence number 100022432 Plotted Scale - **1:1250**