REVISED.

SITE PLAN 1:500

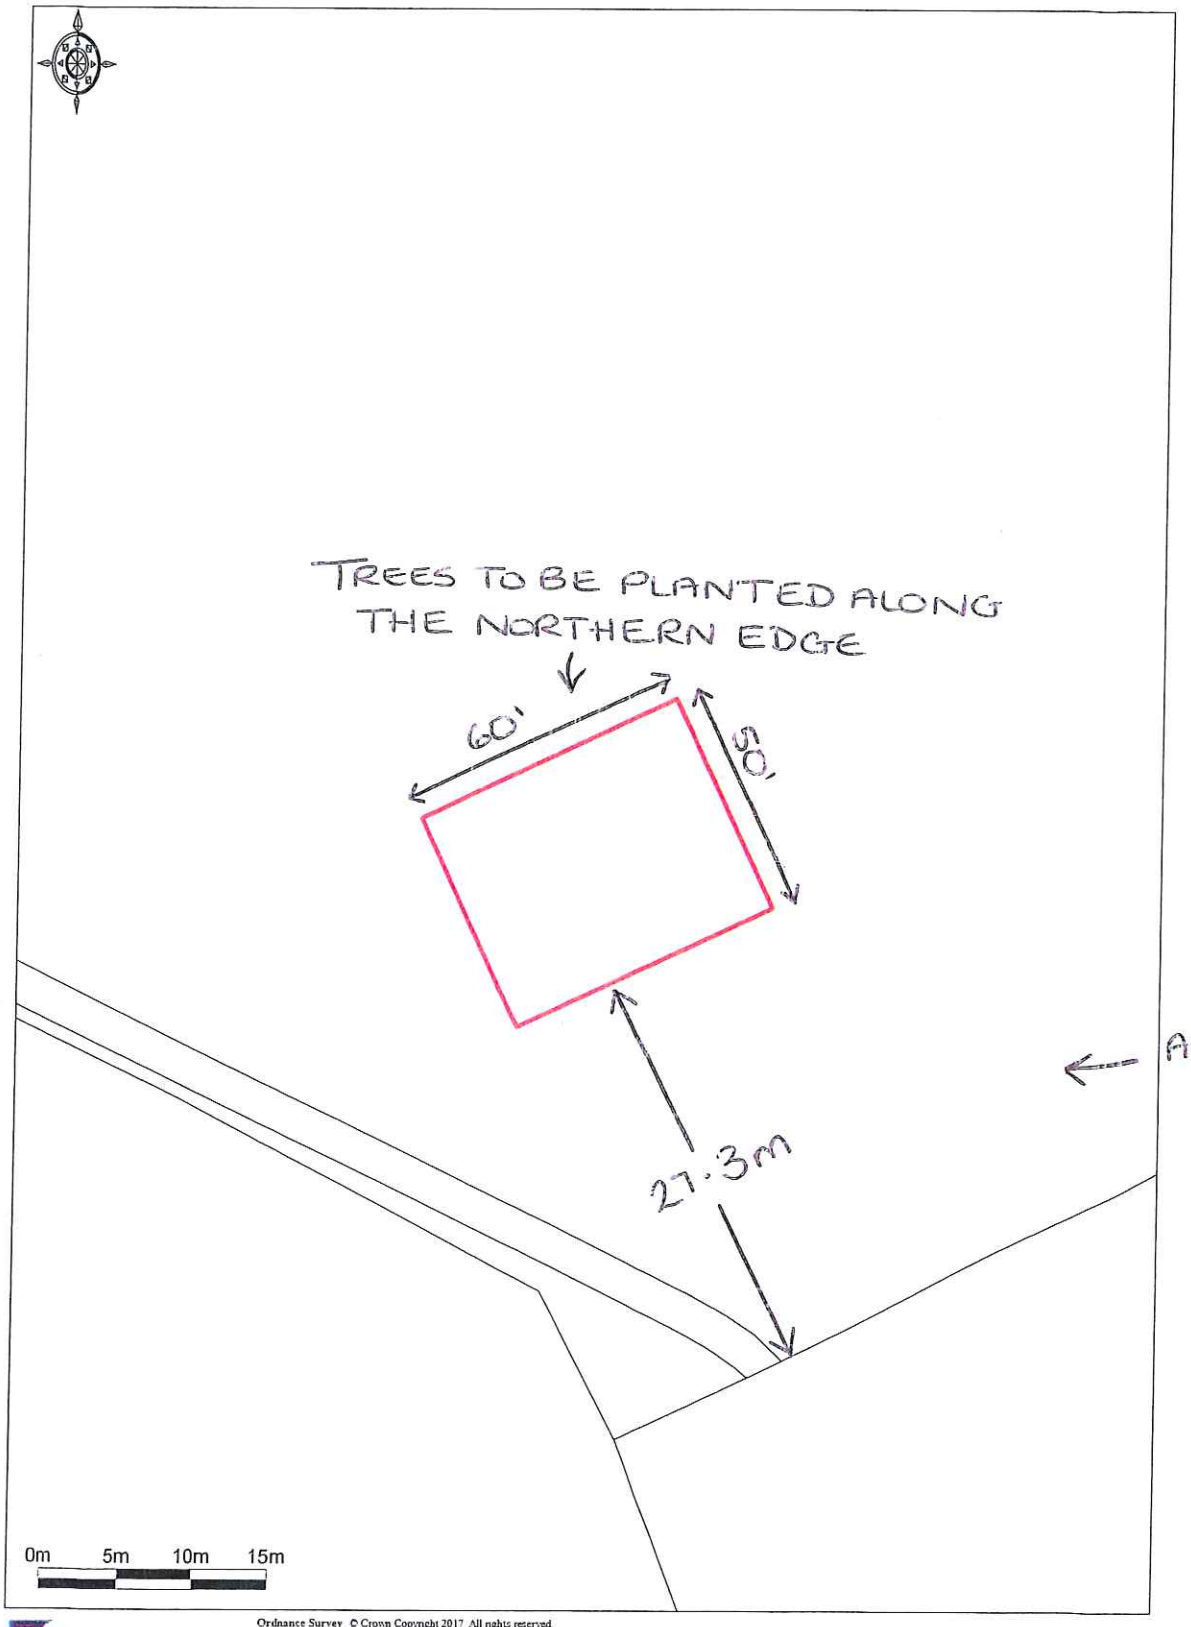

Promap®
Ordnance Survey © Crown Copyright 2017. All rights reserved.
Licence number 100022432. Plotted Scale - 1:500