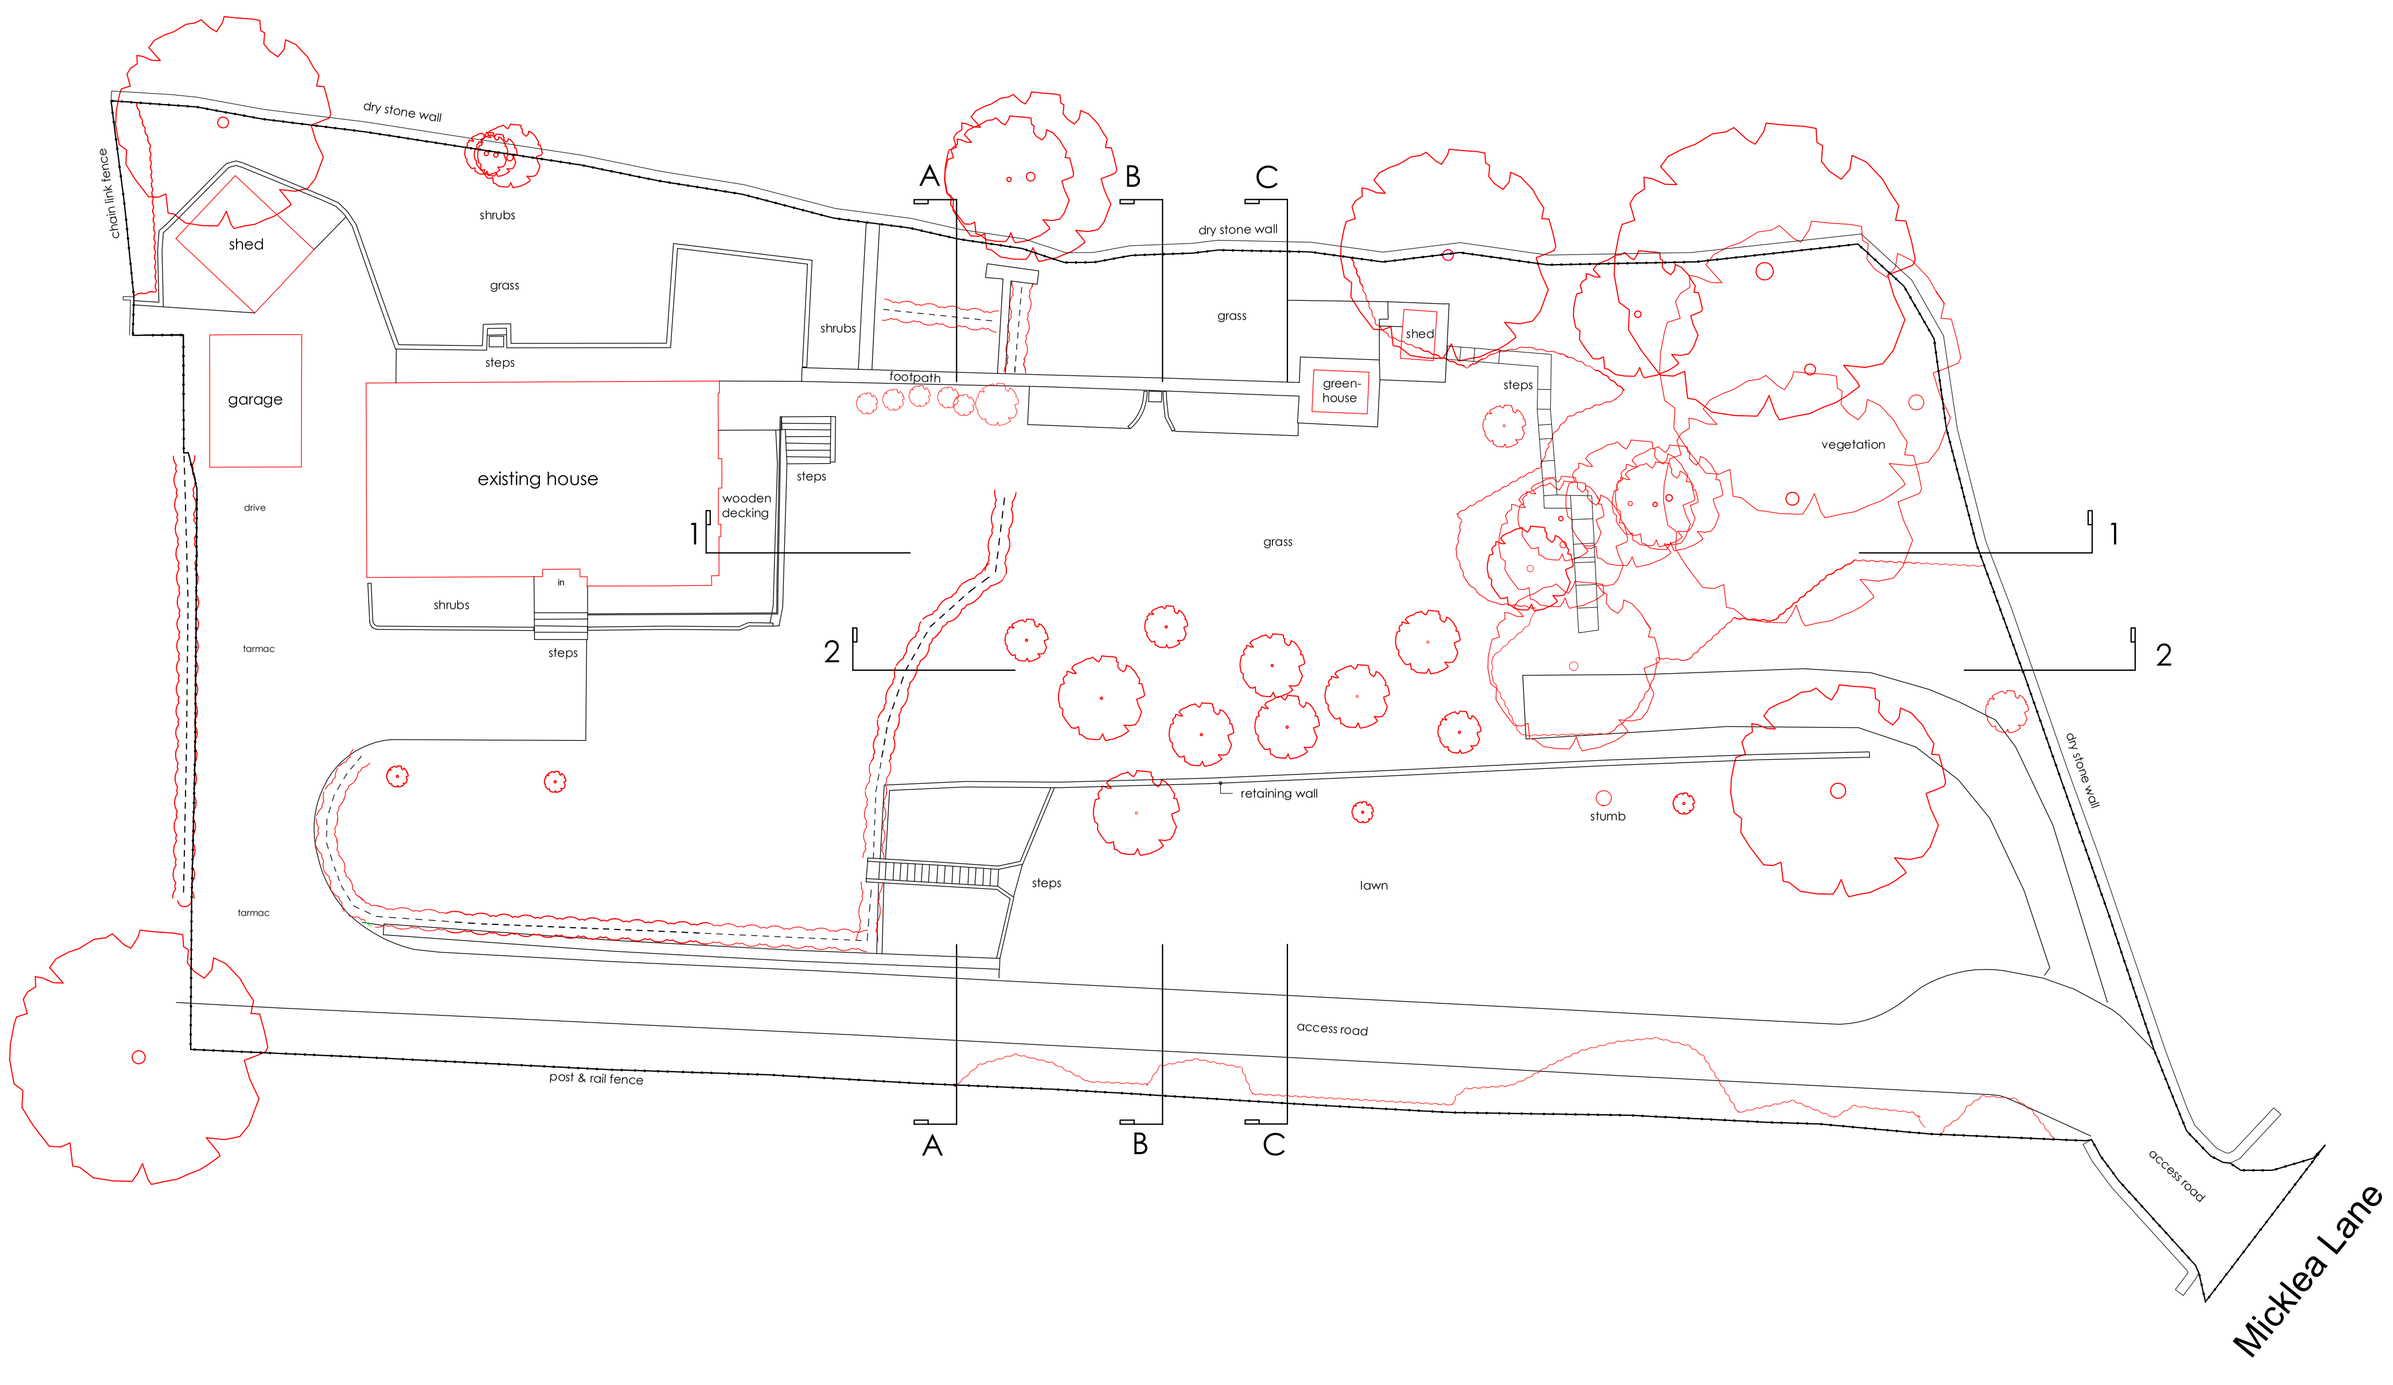

N

key:

- existing construction
- existing trees
- existing hedges & shrubs
- existing site boundary

client:

Mr and Mrs May

residential development

High View, Micklea Lane
Longsdon, ST9 9QA

existing site plan

MM0917 02

scale 1:200@A1

LF DESIGN-ENTERPRISES
www.fenwicks-design.co.uk
Tel: 01782 411 847