

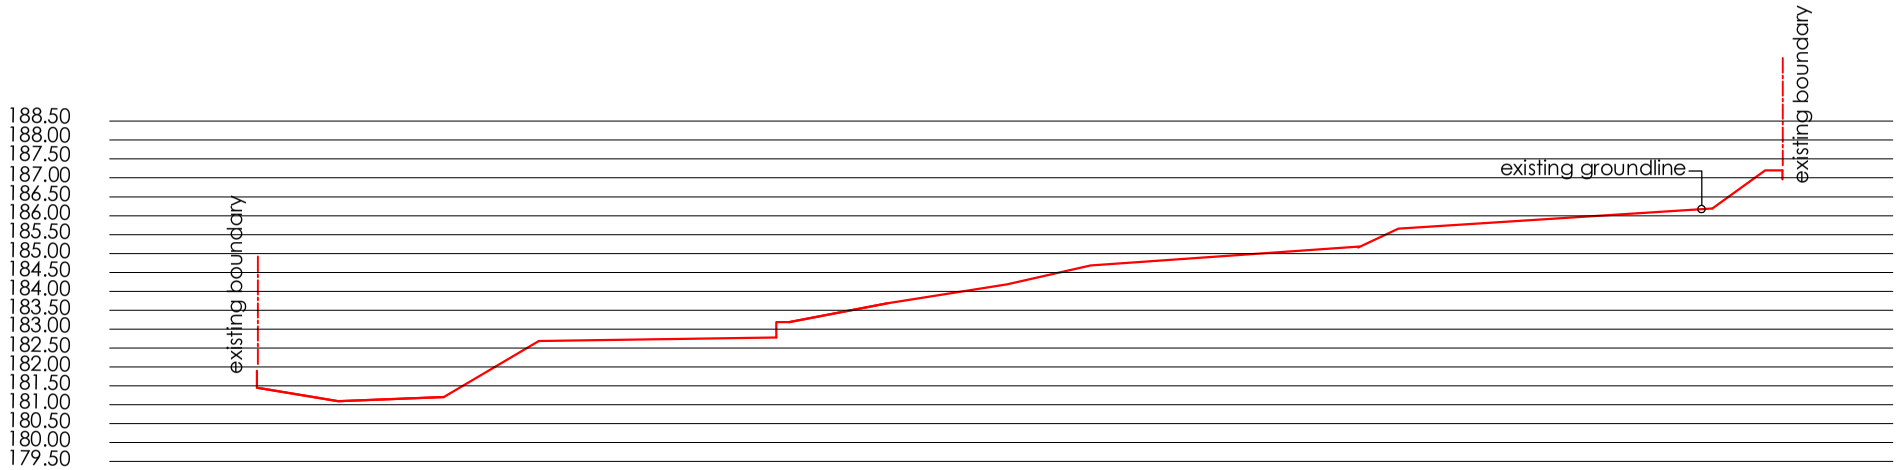


section A-A

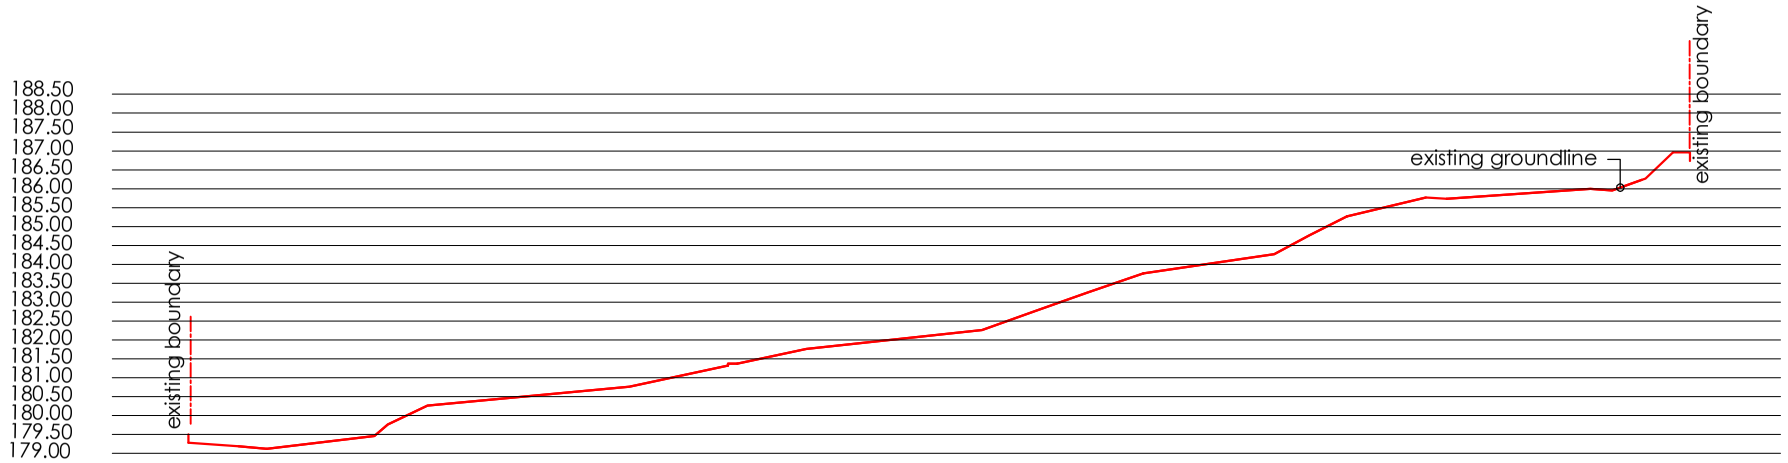

section B-B

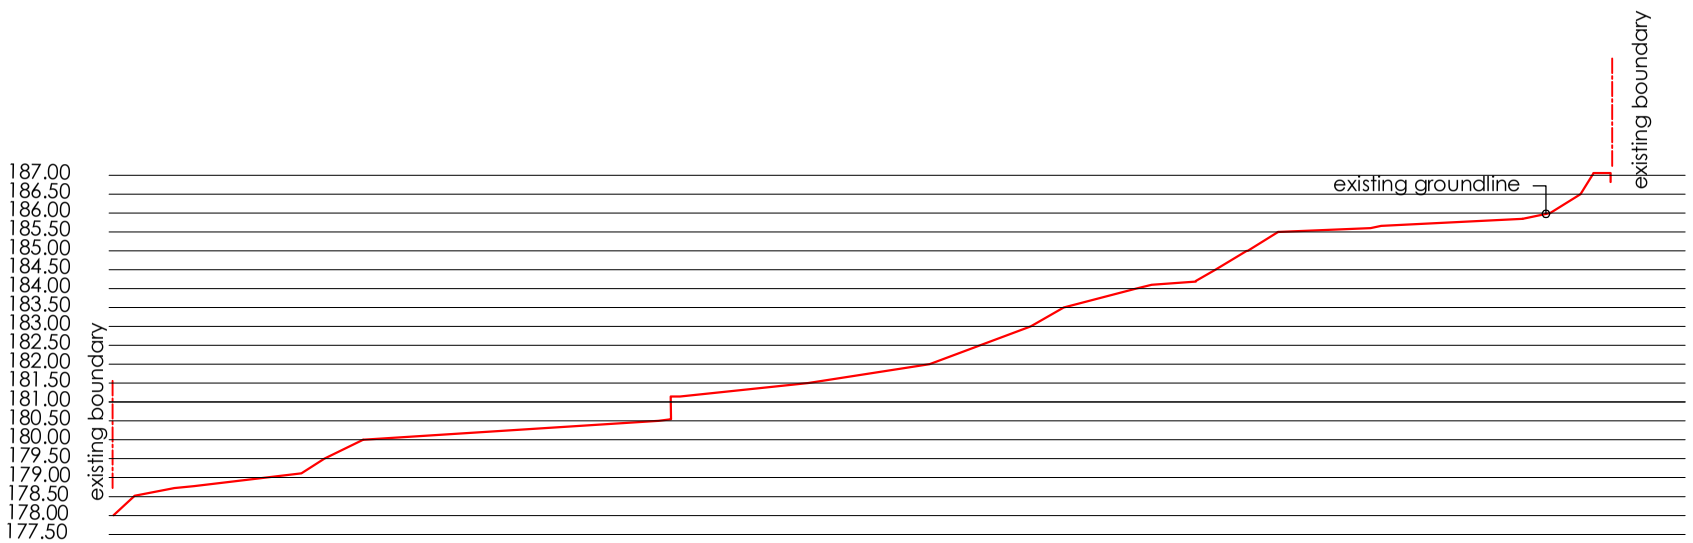

section C-C


key:

existing groundline

existing boundary

existing constructior



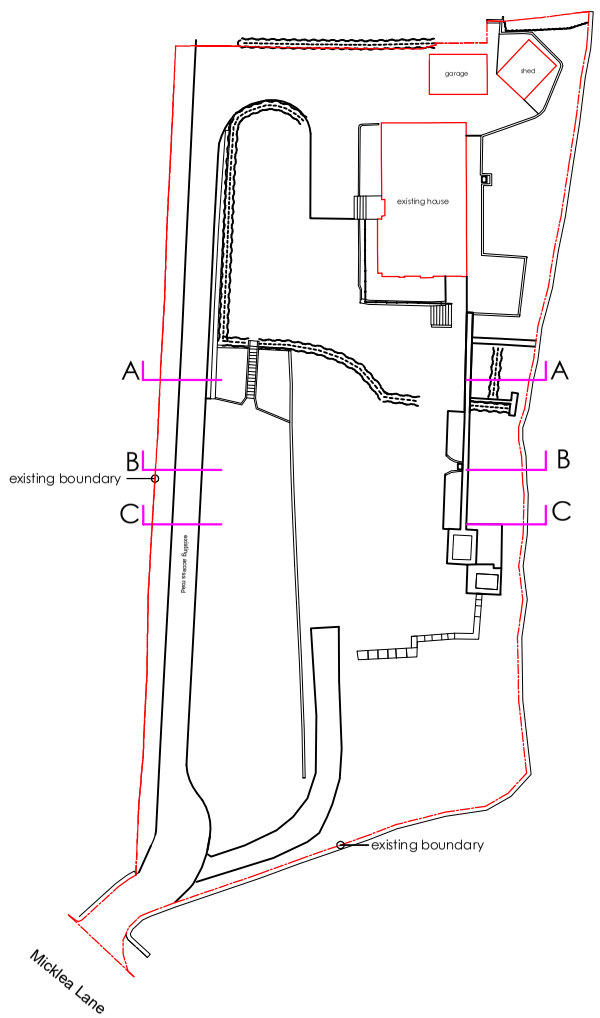

client:

Mr and Mrs May

residential development

High View, Micklea Lane, Longsdon, ST9 9QA

JOB REF MM0917 03

existing site sections

scale 1:200@A3

LF DESIGN-ENTERPRISES
www.fenwicks-design.co.uk
Tel: 01782 411 847