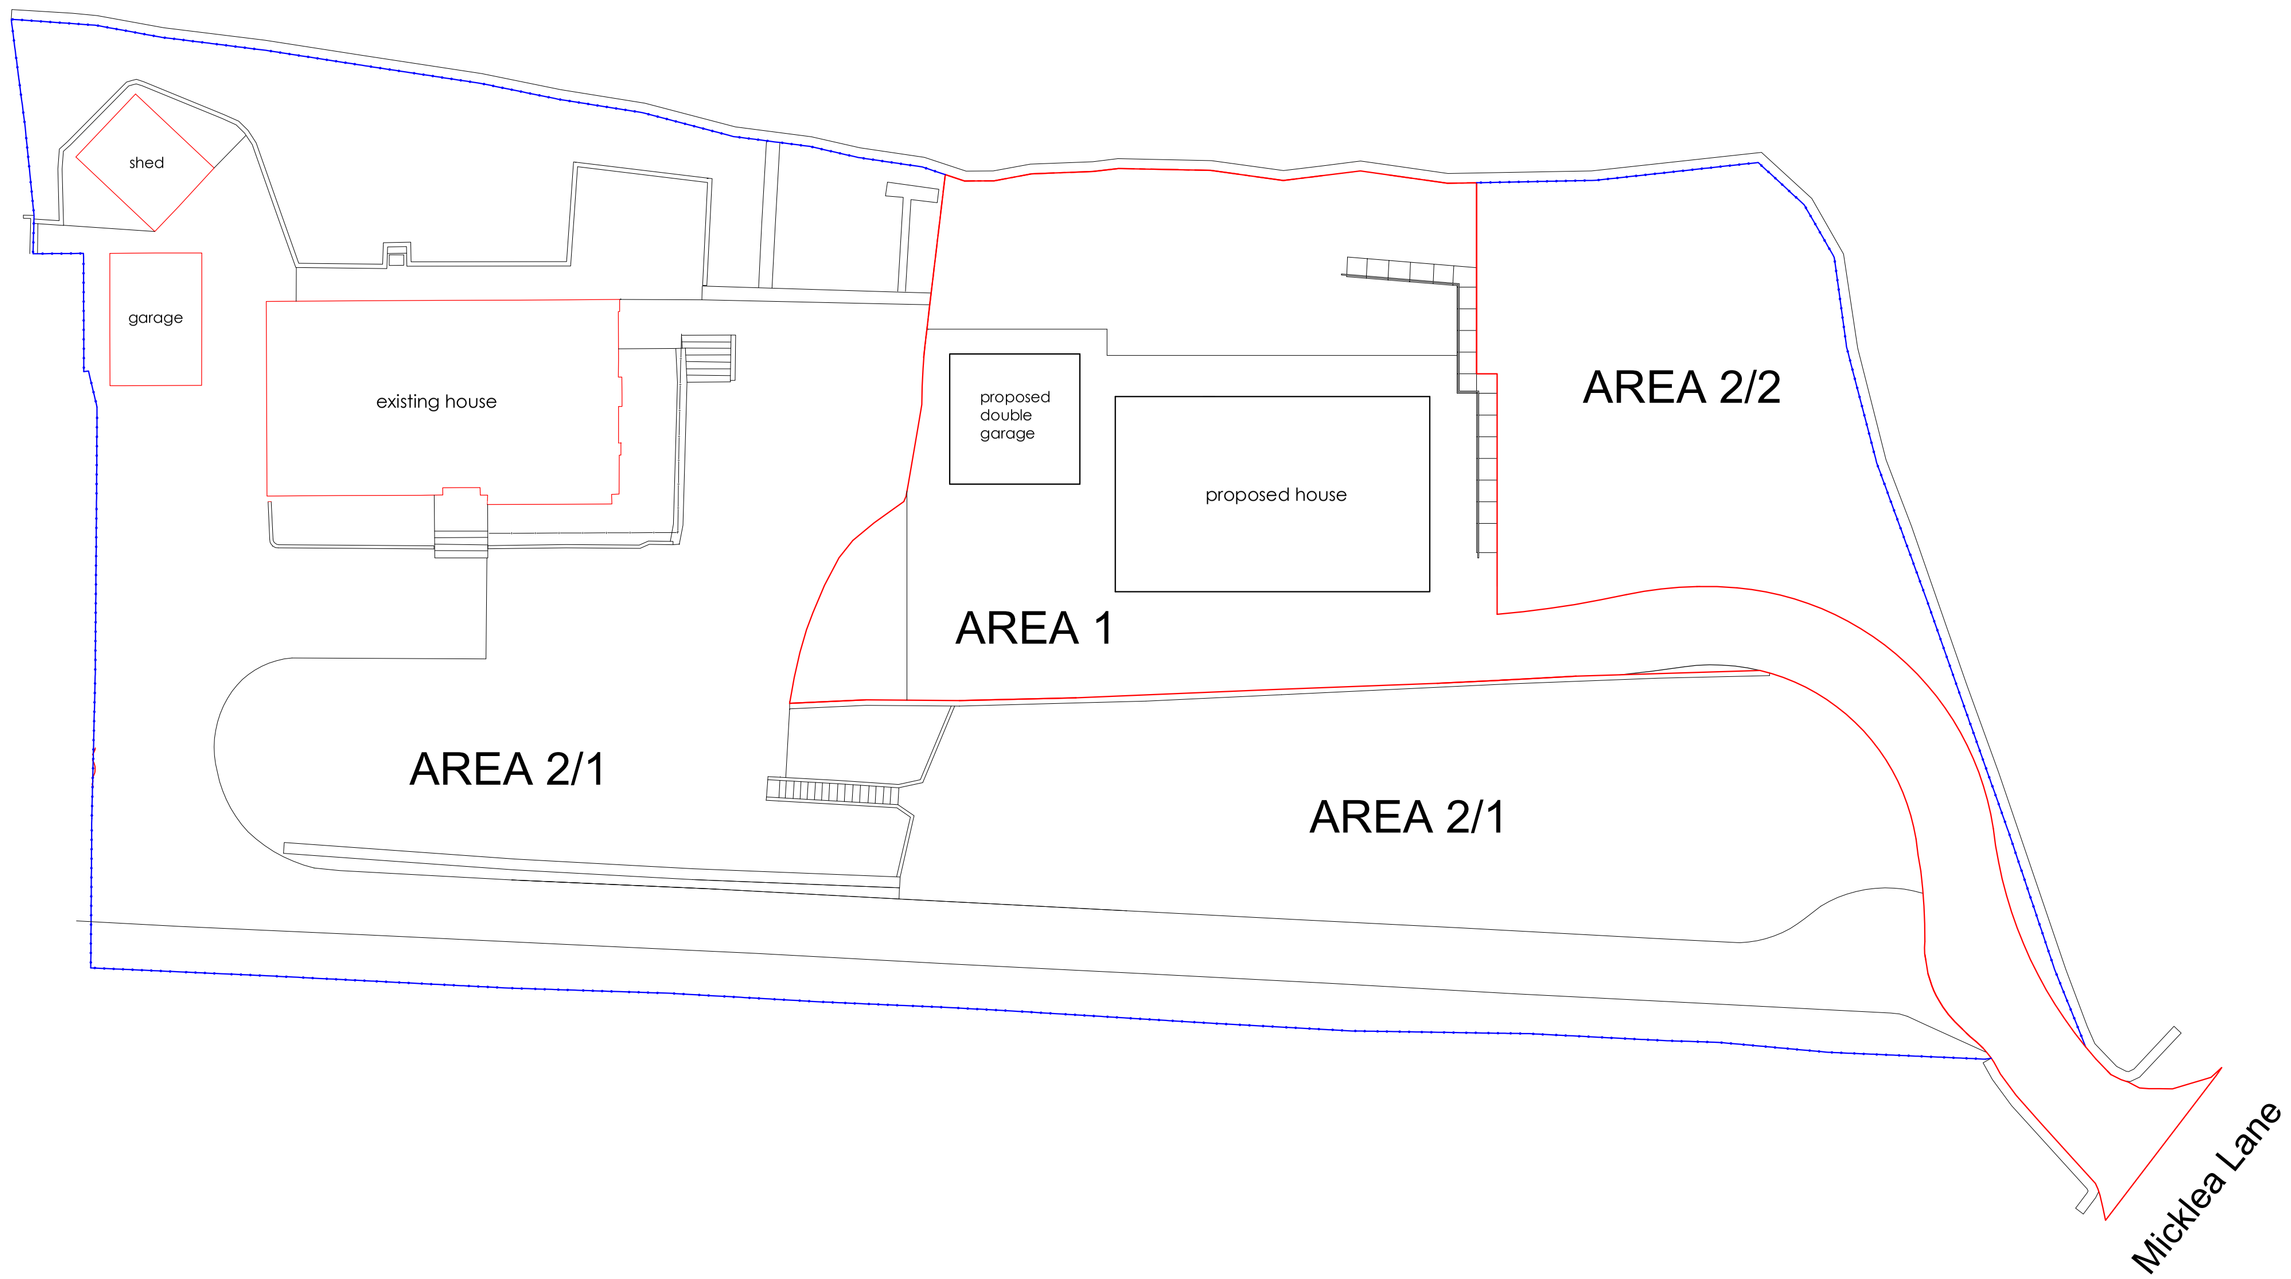


N

key:

- proposed boundary
- existing site boundary
- existing construction
- proposed development

AREA 1 = 833.755m2

AREA 2/1 = 2303.675 m2

AREA 2/2 = 358.77 m2

total: 3496.200 m2

client:

Mr and Mrs May

residential development

High View, Micklea Lane
Longsdon, ST9 9QA

proposed site plan /
areas calculation plan

drawing MM0917 05

scale 1:200@A1

LF DESIGN-ENTERPRISES
www.fenwicks-design.co.uk
Tel: 01782 411 847