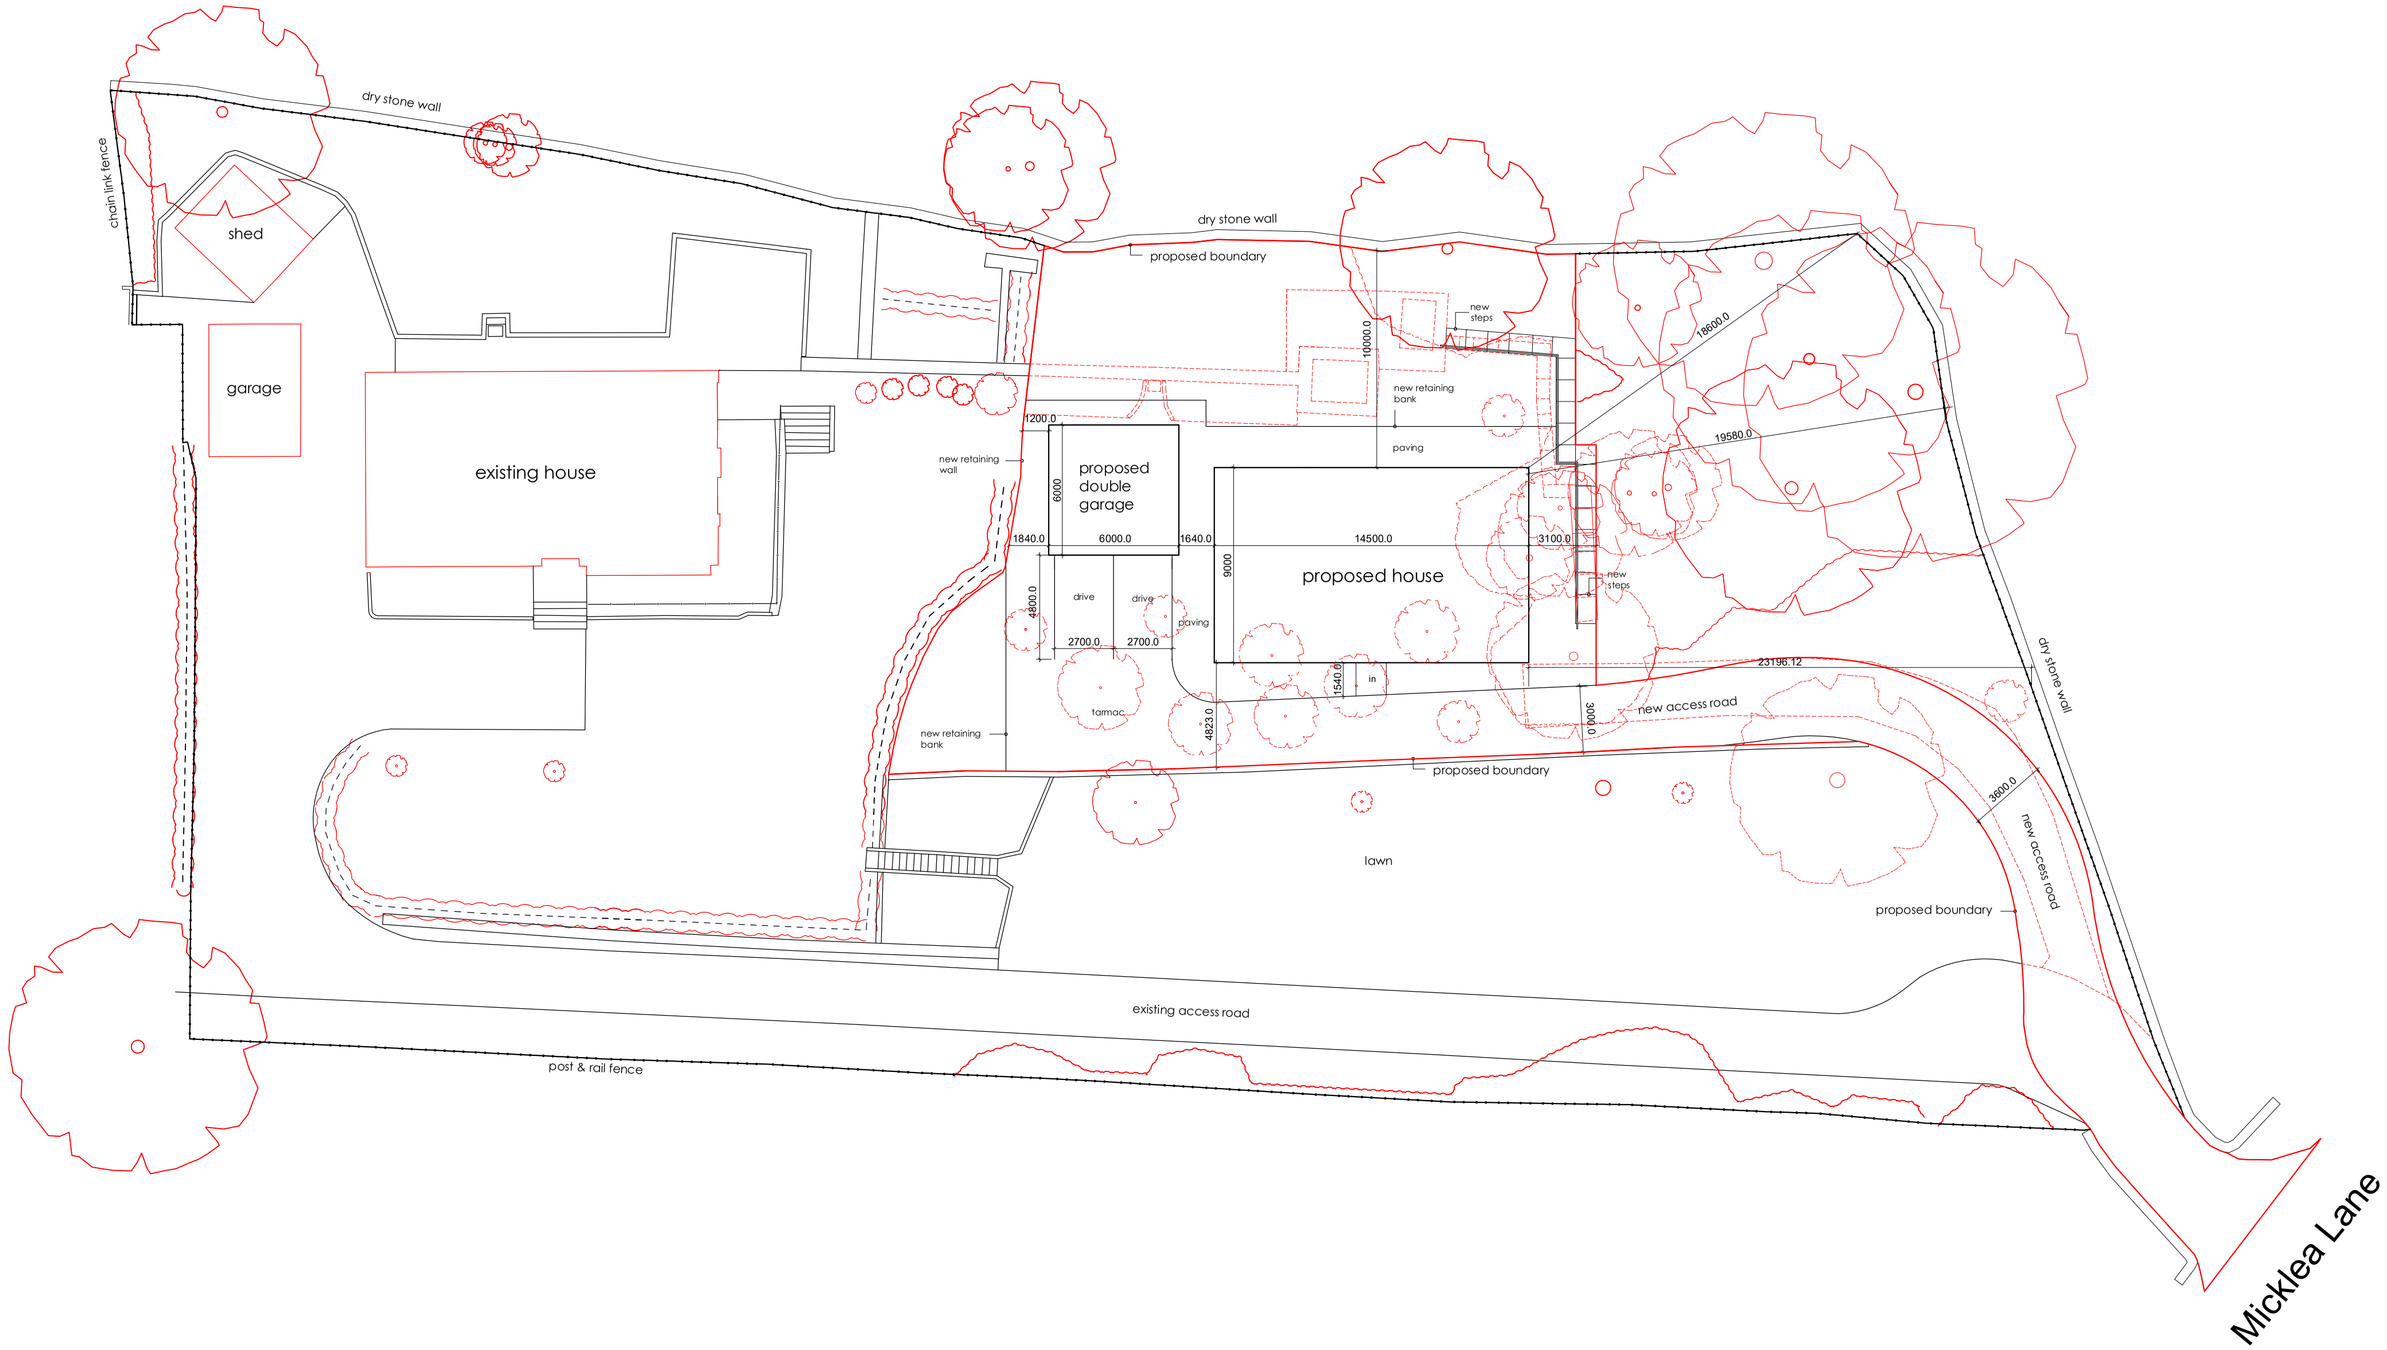

N

key:

- existing construction
- existing construction to be removed
- proposed development
- proposed boundary
- existing site boundary
- existing trees to remain
- existing trees to be removed
- existing hedges & shrubs to remain
- existing hedges & shrubs to be removed

client:

Mr and Mrs May

residential development

High View, Micklea Lane
Longsdon, ST9 9QA

job no MM0917 06

proposed site plan

scale 1:200@A1

LF DESIGN-ENTERPRISES
www.fenwicks-design.co.uk
Tel: 01782 411 847