
Copyright of this drawing is vested in the designer and it must not be copied or reproduced without consent. Figured dimensions only are to be taken from this drawing. All contractors must visit the site and be responsible for taking and checking all dimensions relative to their work. Architect to be advised of any variation between drawings and site conditions.

| Rev. | Drawn | Comments | Date |
|---|---|---|---|

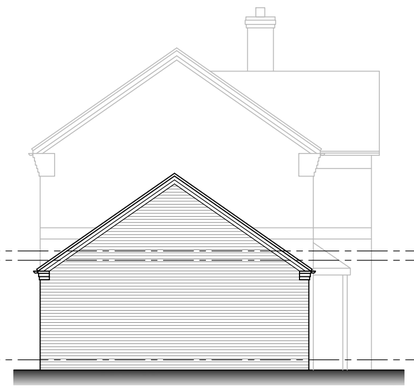


## Proposed front elevation
Scale 1:100

Scale 0 1 2 3 4 5 metre




## Proposed side elevation
Scale 1:100




## Proposed rear elevation
Scale 1:100





## Site location plan
Scale 1:1250

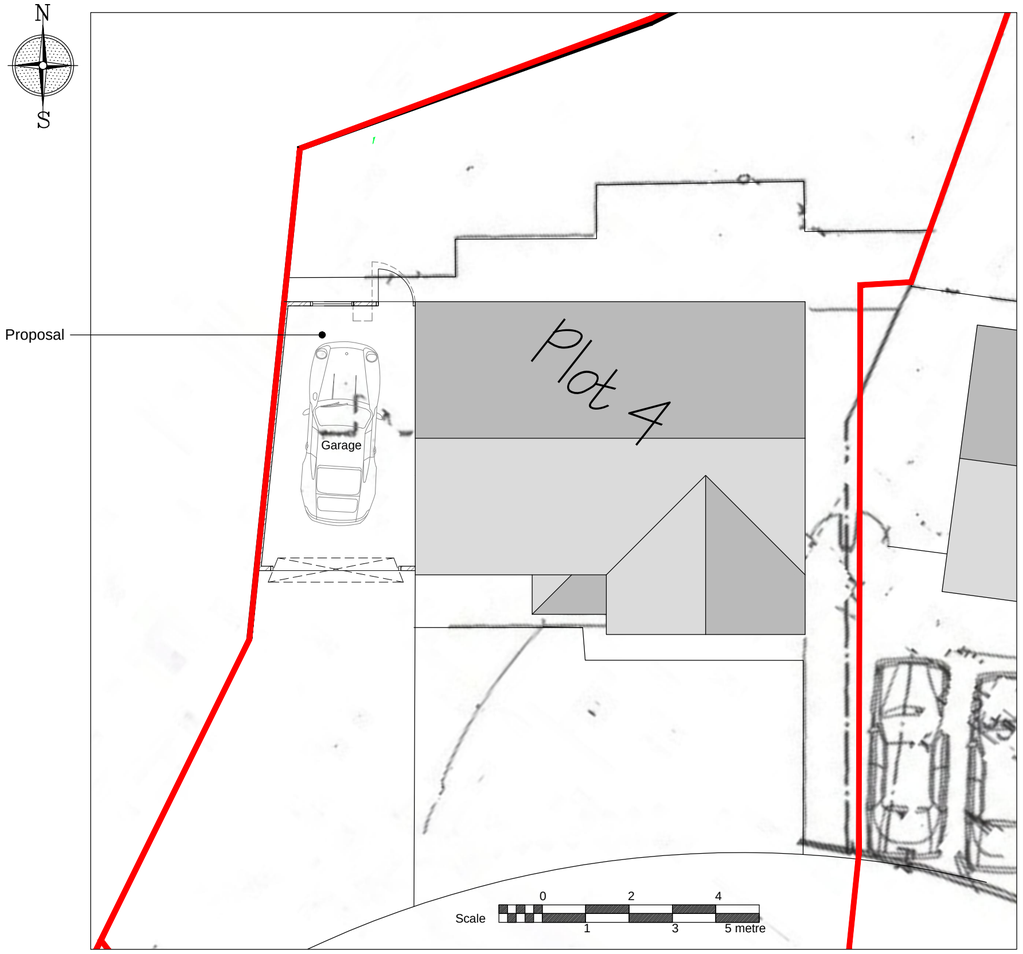


## Proposed site plan
Scale 1:100

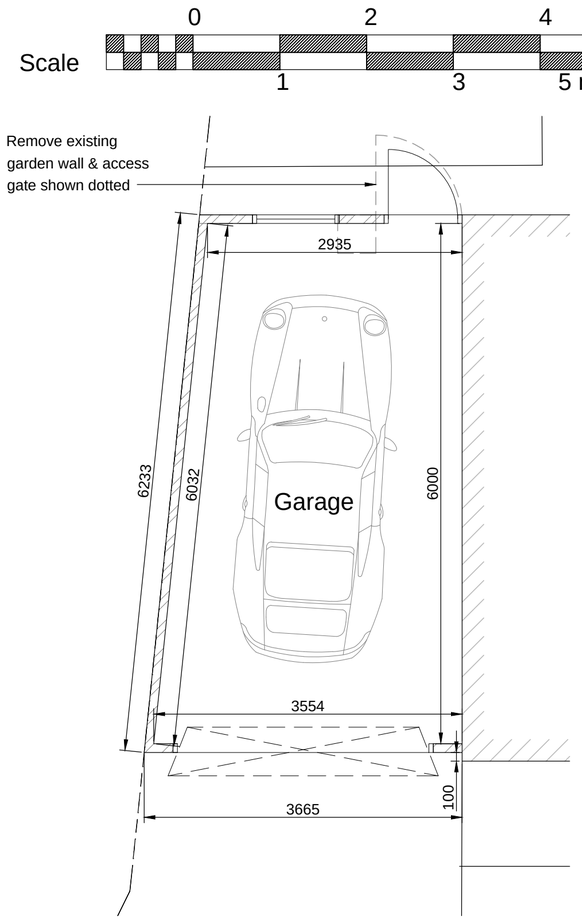


## Proposed ground floor plan
Scale 1:50

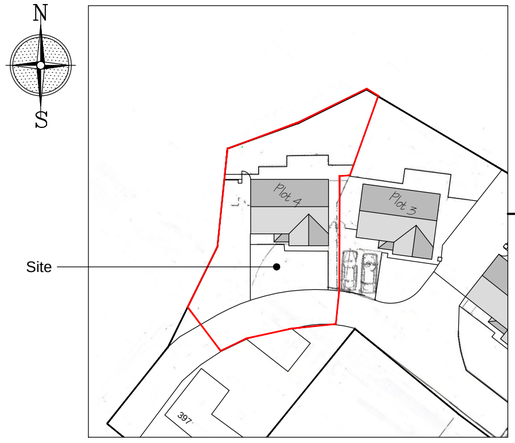


## Existing site plan
Scale 1:500

Client
MR FOSTER

Project
PROPOSED ATTACHED GARAGE AT 4 THE OAKS, CHEADLE ROAD, CHEDDLETON, ST13 7BH

Title
PROPOSED PLANS

Status
PLANNING PERMISSION

Date NOVEMBER 2017 Drawn ME

Scale @A1 AS SHOWN Checked

Project No 100-01 Drawing No. Rev