

Front Elevation @ 1:100

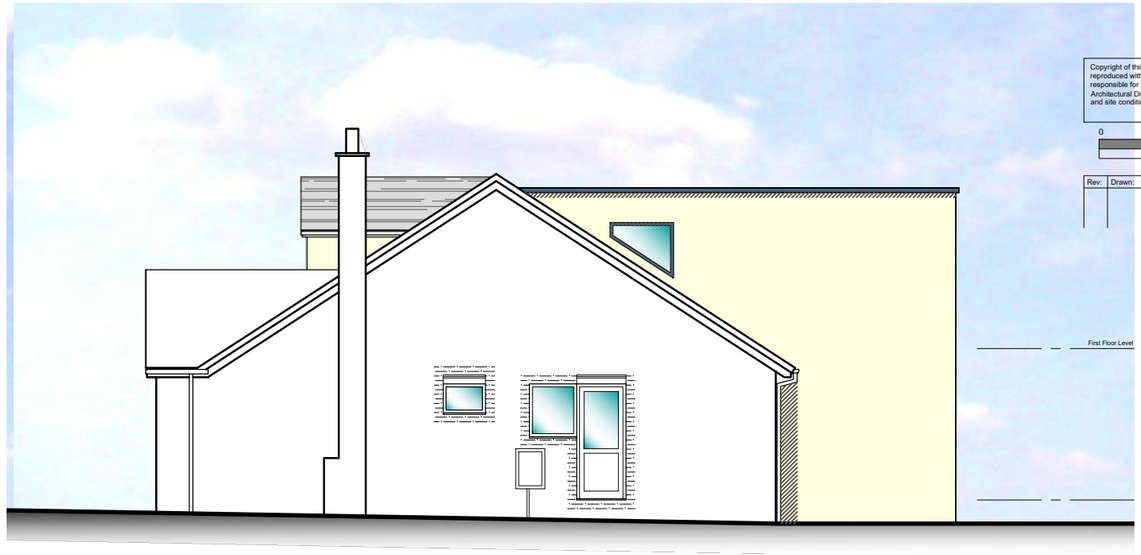

Side Elevation @ 1:100

Copyright of this drawing is vested in the Company and it must not be copied or reproduced without consent. All contractors must visit the site and be responsible for taking and checking all dimensions relative to their work. Architectural Drafting Services to be advised of any variation between drawings and site conditions.

0 4 8 cm

Rev:	Drawn:	Comments:	Date:

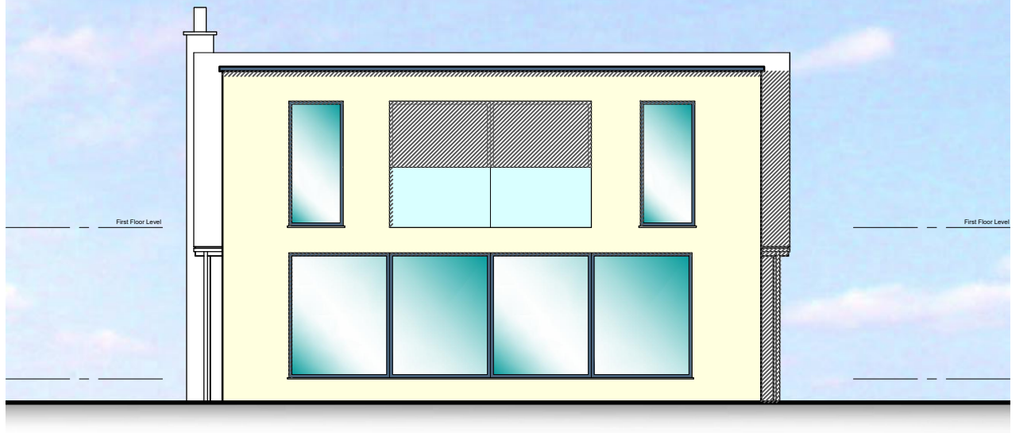

Rear Elevation @ 1:100

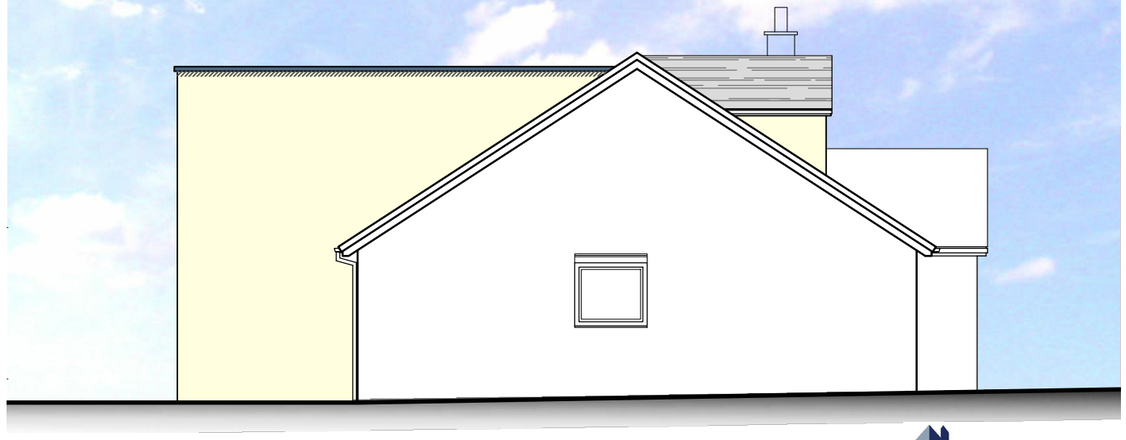

Side Elevation @ 1:100

5 Bluebell Way Alsager Cheshire ST7 2GG
e: daniel@architecture-ads.co.uk
w: www.architecture-ads.co.uk
m: 07725 004 592
t: 01270 368 912

Architectural Drafting Service

PROPOSED

Client
MRS D HUGHES

Project
TWO STOREY REAR EXTENSION & FRONT DORMERS
6 SPRINGCROFT BLYTH BRIDGE S-O-T ST11 9PG

Title
PROPOSED ELEVATIONS

Status

Date NOVEMBER 2017 Scale 1:50 @ A3

Job No. ADS441 Drawing No. P003