Copyright of this drawing is vested in the Company and it must not be copied or reproduced without consent. All contractors must visit the site and be responsible for taking and checking all dimensions relative to their work. Architectural Drafting Services to be advised of any variation between drawings and site conditions.

0 4 8 cm

Rev:	Drawn:	Comments:	Date:



Ordnance Survey (c) Crown Copyright 2017. All rights reserved. Licence number 100022432

BLOCK PLAN
SCALE 1:500

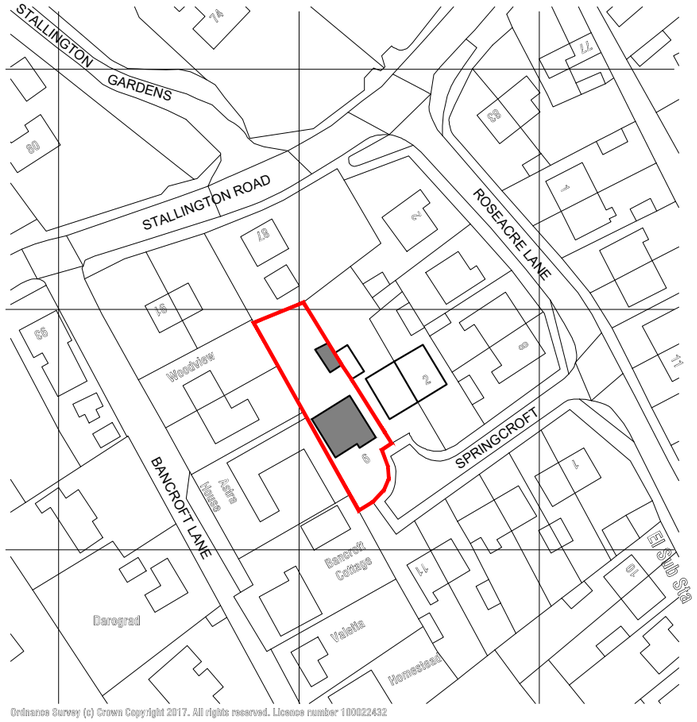

Ordnance Survey (c) Crown Copyright 2017. All rights reserved. Licence number 100022432

LOCATION PLAN
SCALE 1:1250

5 Bluebell Way Alsager Cheshire ST7 2GG
e: daniel@architecture-ads.co.uk
w: www.architecture-ads.co.uk
m: 07725 004 592
t: 01270 368 912

Architectural Drafting Service

EXISTING

Client
MRS D HUGHES

Project
TWO STOREY REAR EXTENSION & FRONT DORMERS
6 SPRINGCROFT BLYTH BRIDGE S-O-T ST11 9PG

Title
EXISTING LOCATION & BLOCK PLAN

Status

Date	NOVEMBER 2017	Scale	1:1250 | 500 @ A3
Job No.	ADS441	Drawing No.	E002