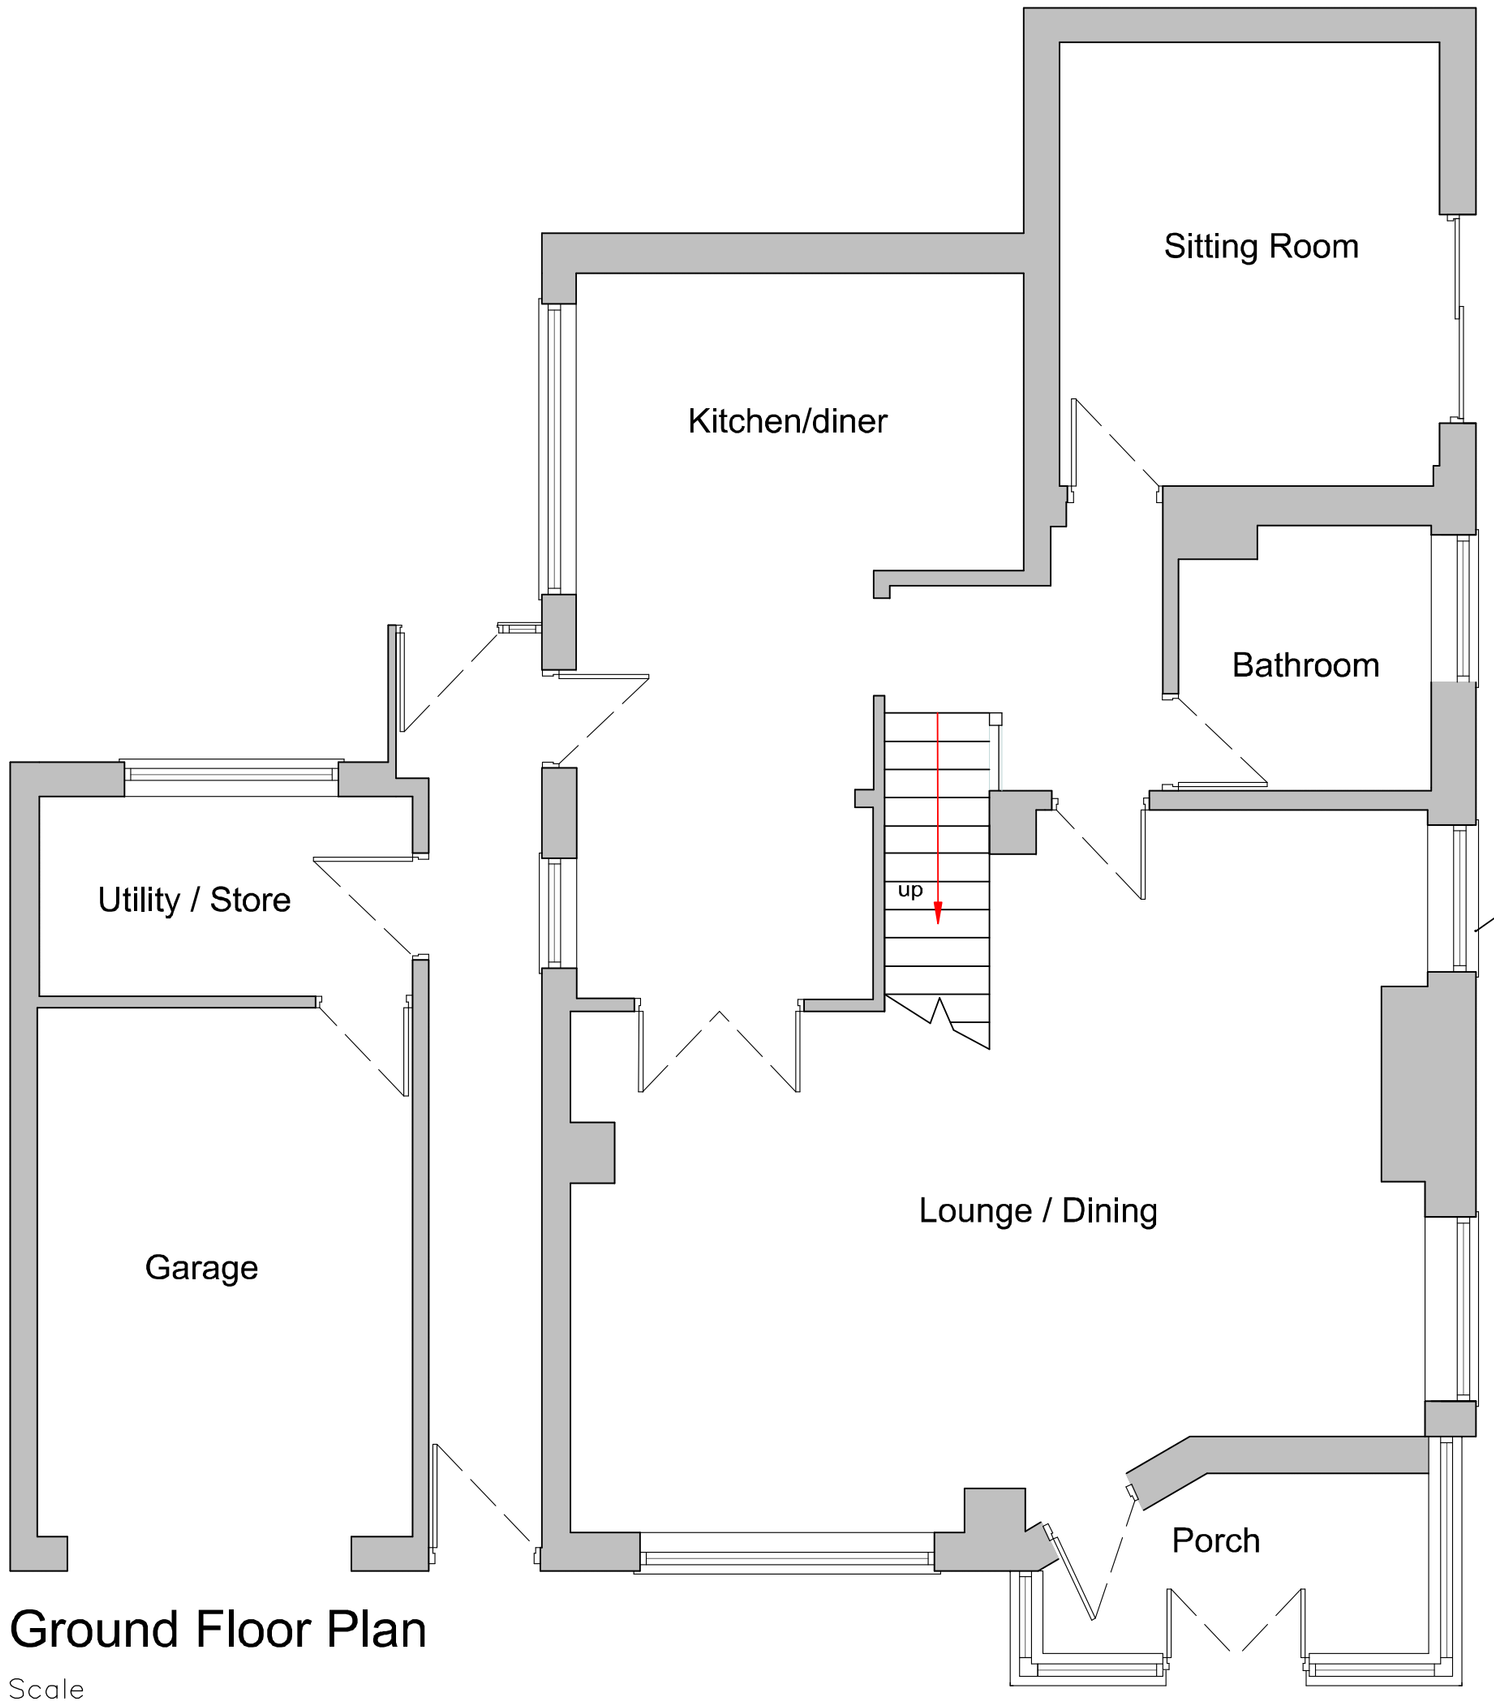

Ground Floor Plan

Scale

0 1 2 3 4 5

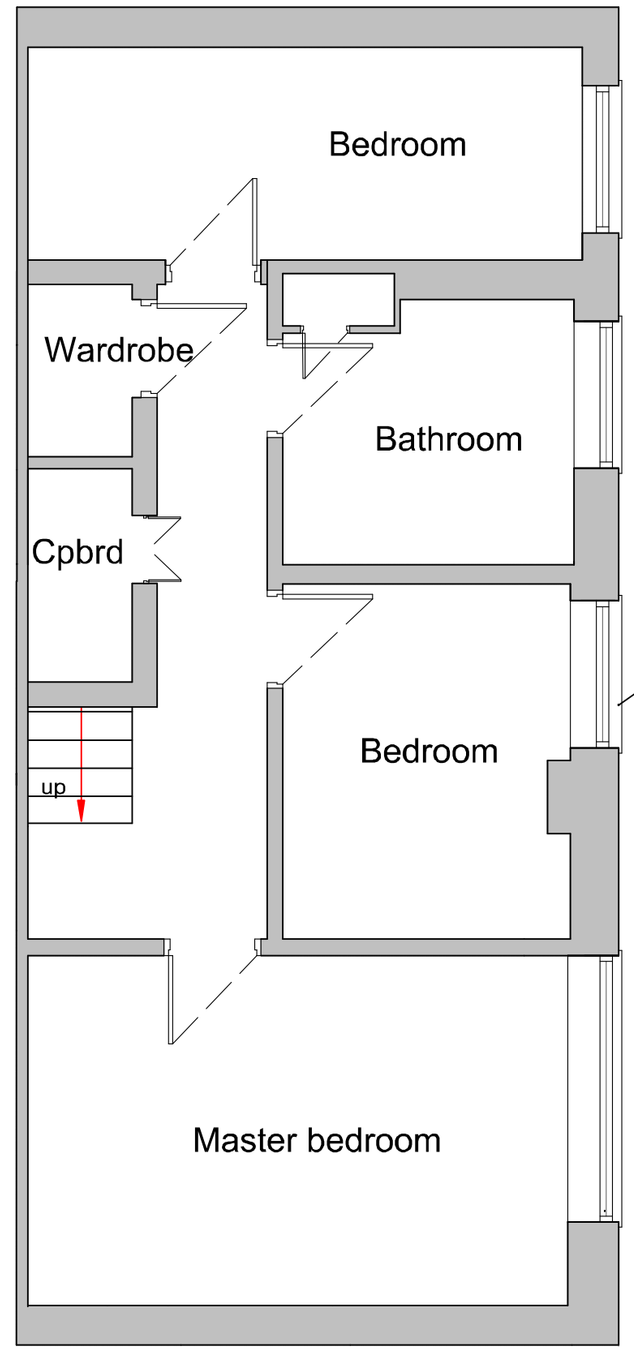

First Floor Plan

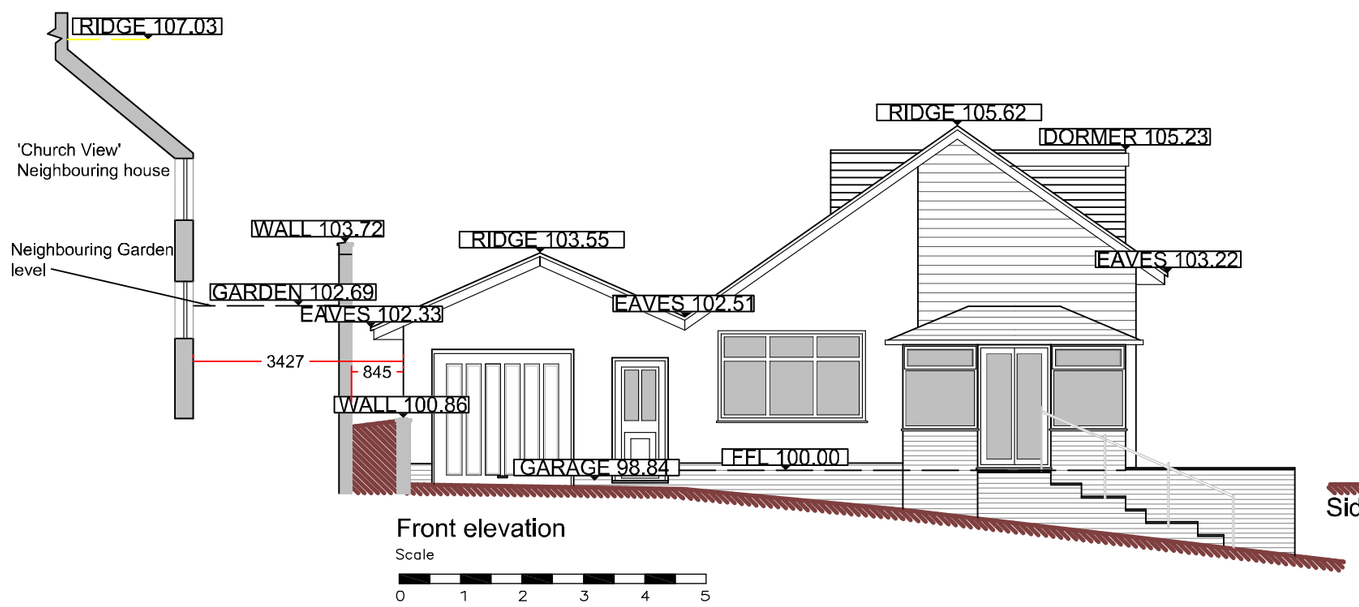

Front elevation

Scale

0 1 2 3 4 5

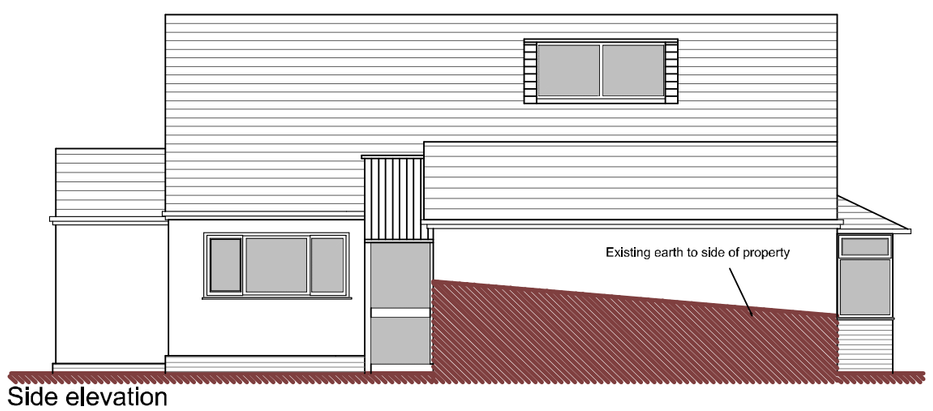

Side elevation

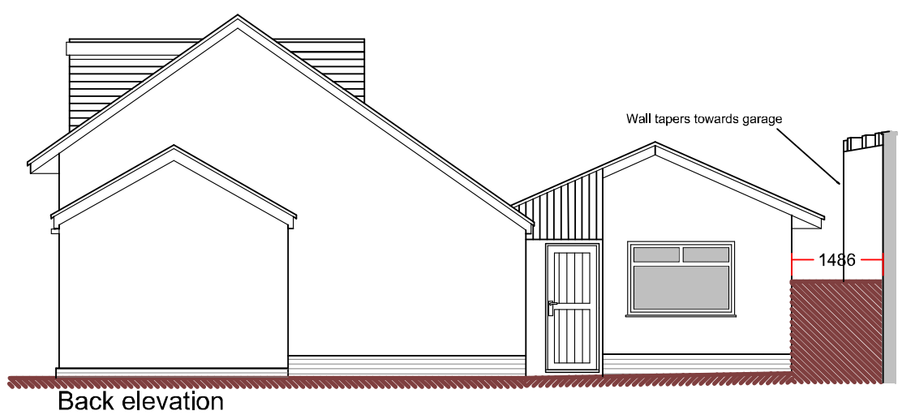

Back elevation

DBD Architectural Consultancy Ltd ©2017

1. Copyright is vested with DBD Architectural Consultancy Ltd.

2. All dimensions to be checked on site before proceeding.

3. Contractor to check/adjust dimensions of new work to suit existing conditions.
Do not assume existing structure or details are plumb, square or level.

4. Contractor must notify the architect of any discrepancies before proceeding.

5. All drawings to be read in conjunction with all other consultants drawings and specs.

Rev	Date	Description
B	19.07.17	Accurate dimensions and levels added
A	15.06.17	Minor amendments

DBD Architectural Consultancy

DBD Architectural Consultancy Ltd
50 Broad Street, Leek,
Staffordshire, ST13 5NS
01538 383118
mail@dbdconsultants.co.uk
www.dbdconsultants.co.uk

Client:
Mr and Mrs Sherratt
5 New Lane
Brown Edge ST6 8TQ

Project:
Bedroom formed over garage
& Internal alterations

Title:
Plans and elevations as existing

Stage: Planning		
Size: A2	Date: 09.05.17	Job No: 1727-100
Scales: 1:50, 1:100		

Drawing Number:
PL 04B