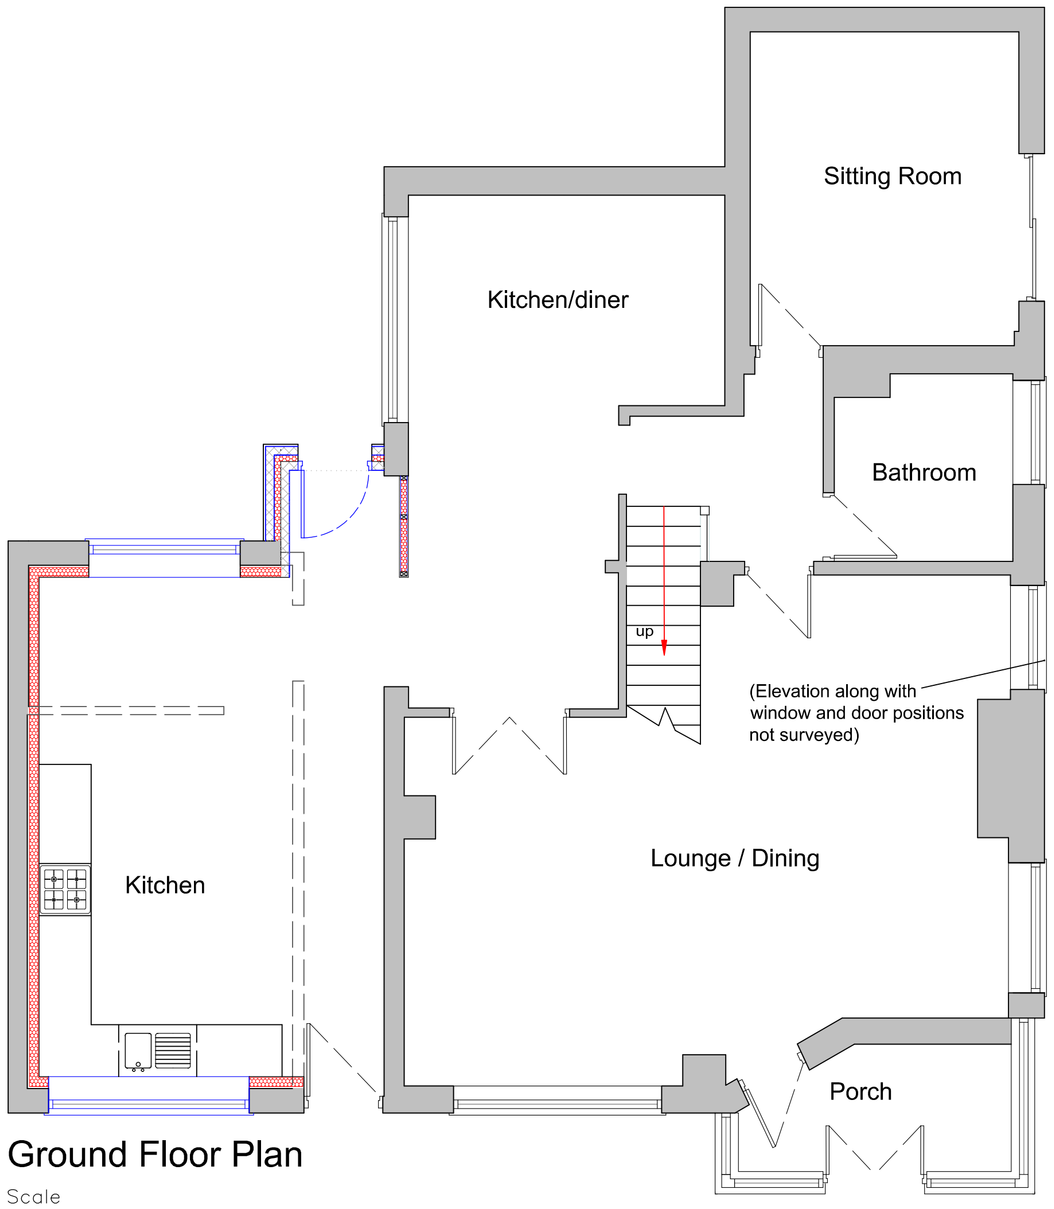

Ground Floor Plan

Scale

0 1 2 3 4 5

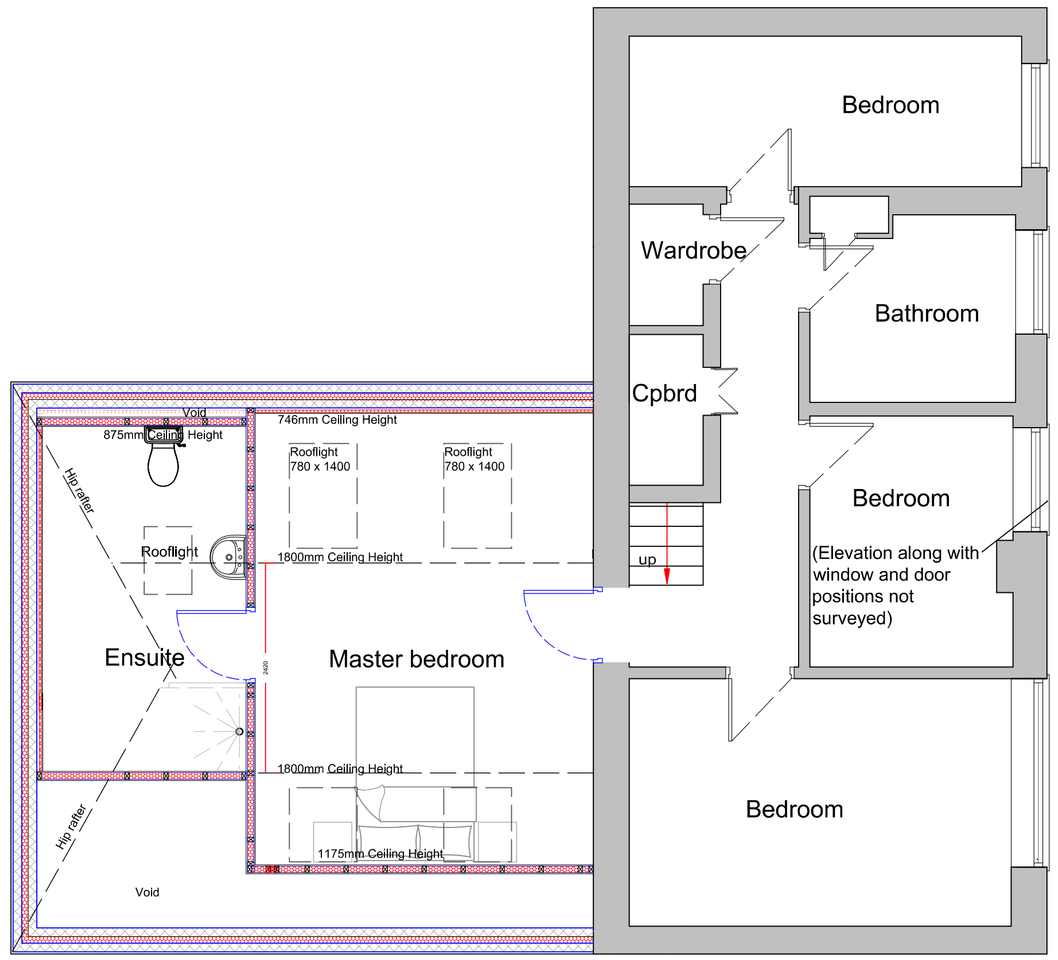

First Floor Plan

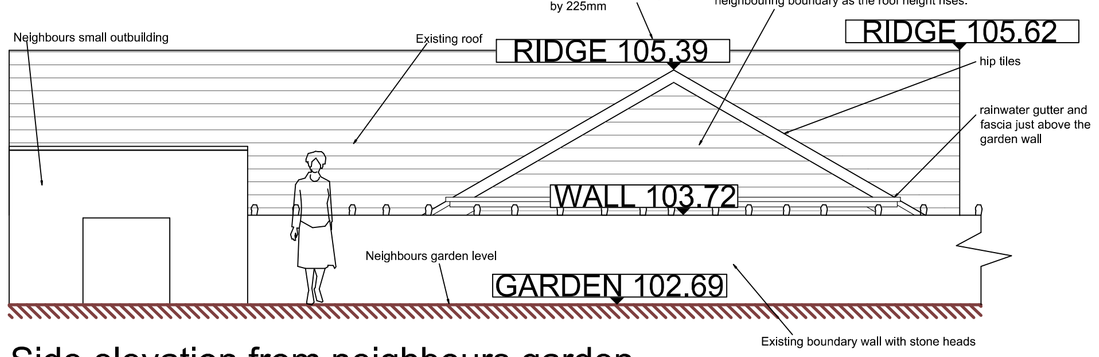

Side elevation from neighbours garden

Scale

0 1 2 3 4 5

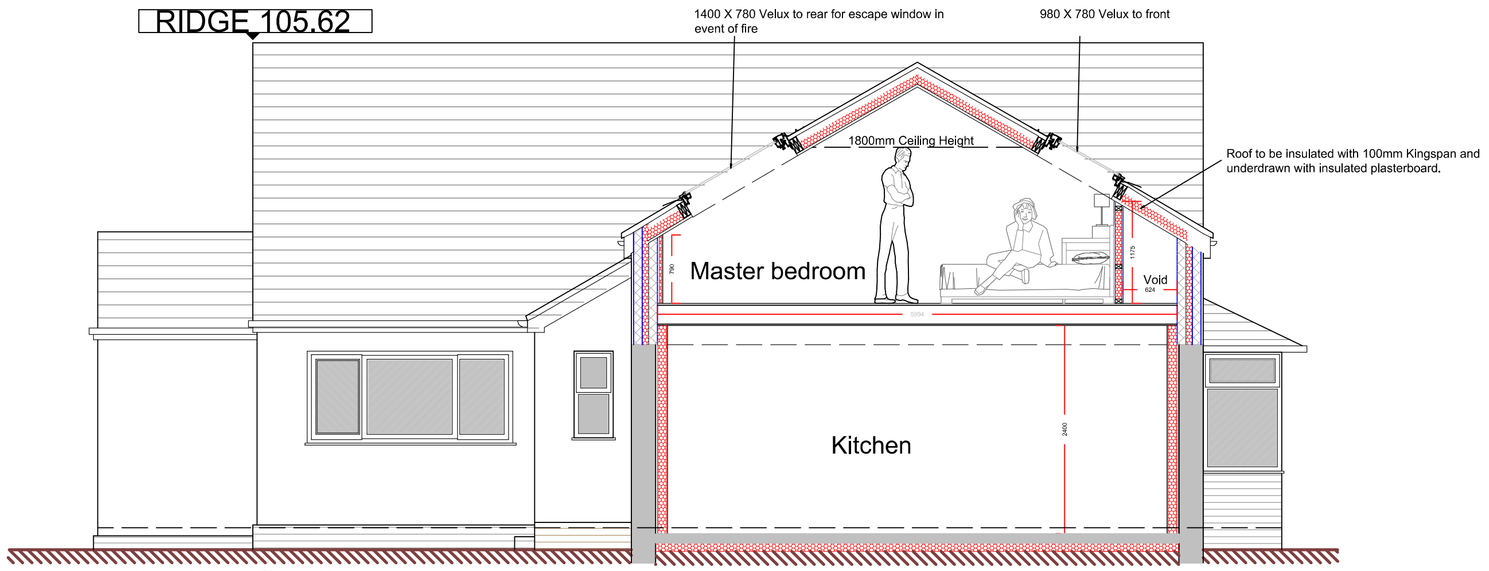

Indicative Section

Scale

0 1 2 3 4 5

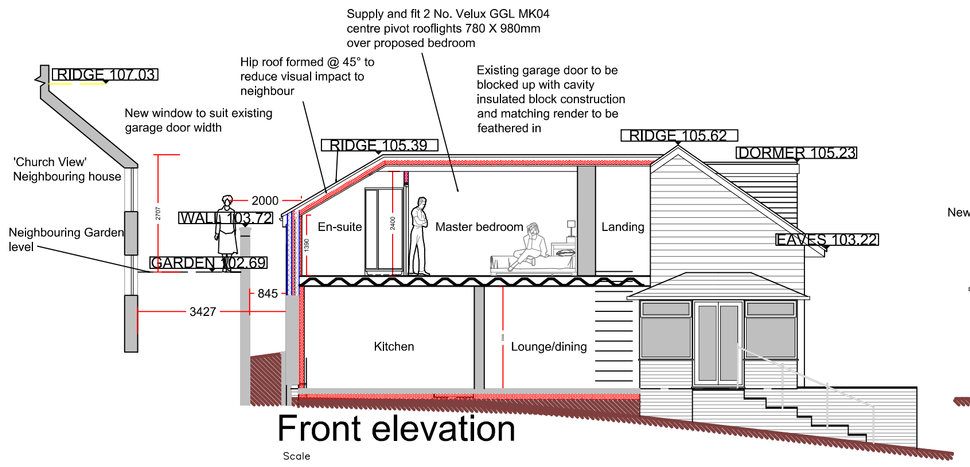

Front elevation

Scale

0 1 2 3 4 5

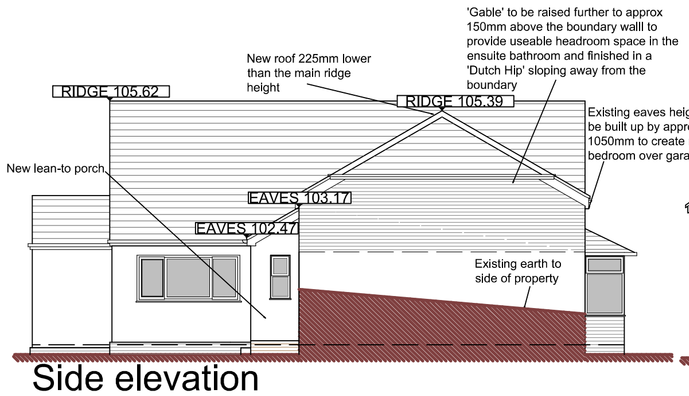

Side elevation

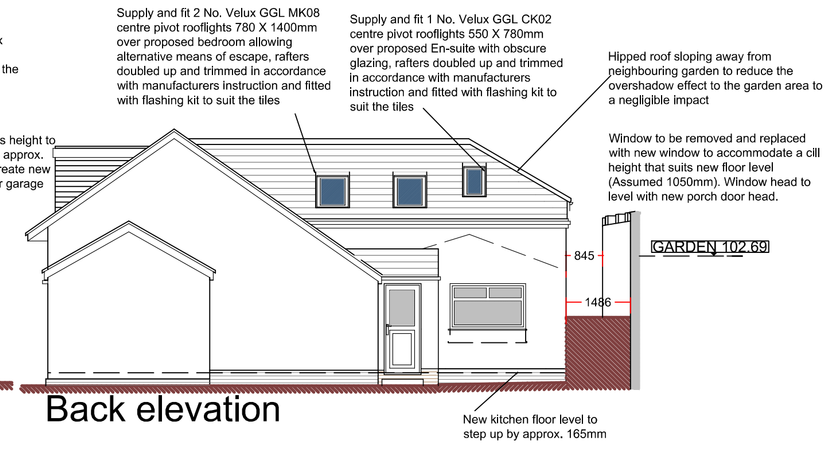

Back elevation

DBD Architectural Consultancy Ltd ©2017

1. Copyright is vested with DBD Architectural Consultancy Ltd.

2. All dimensions to be checked on site before proceeding.

3. Contractor to check/adjust dimensions of new work to suit existing conditions.
Do not assume existing structure or details are plumb, square or level.

4. Contractor must notify the architect of any discrepancies before proceeding.

5. All drawings to be read in conjunction with all other consultants drawings and specs.

H	23.11.18	Roof dropped and hipped
G	14.09.18	Minor amendments
F	31.08.18	Minor amendments
E	24.08.18	Minor amendments
D	21.08.18	Minor amendments
C	19.07.18	dimensions and levels added roof lowered
B	11.06.18	Minor amendments
A	14.06.18	Minor amendments
Rev	Date	Description

DBD Architectural Consultancy Ltd
50 Broad Street,Leek,
Staffordshire,ST13 5NS
01538 383118
mail@dbdarchitectural.co.uk
www.dbdconsultants.co.uk

Client
Mr and Mrs Sherratt
5 New Lane
Brown Edge ST6 8TQ

Project
Bedroom formed over garage
& Internal alterations

Title
Plans, elevations and Section as proposed

Stage: Planning			
Size: A1		Date: 09.05.17	Job No: 1727-100
Scale: 1:50, 1:100			
Drawing Number: PL 05H			