


FRONT ELEVATION 1:50




SIDE ELEVATION 1:50

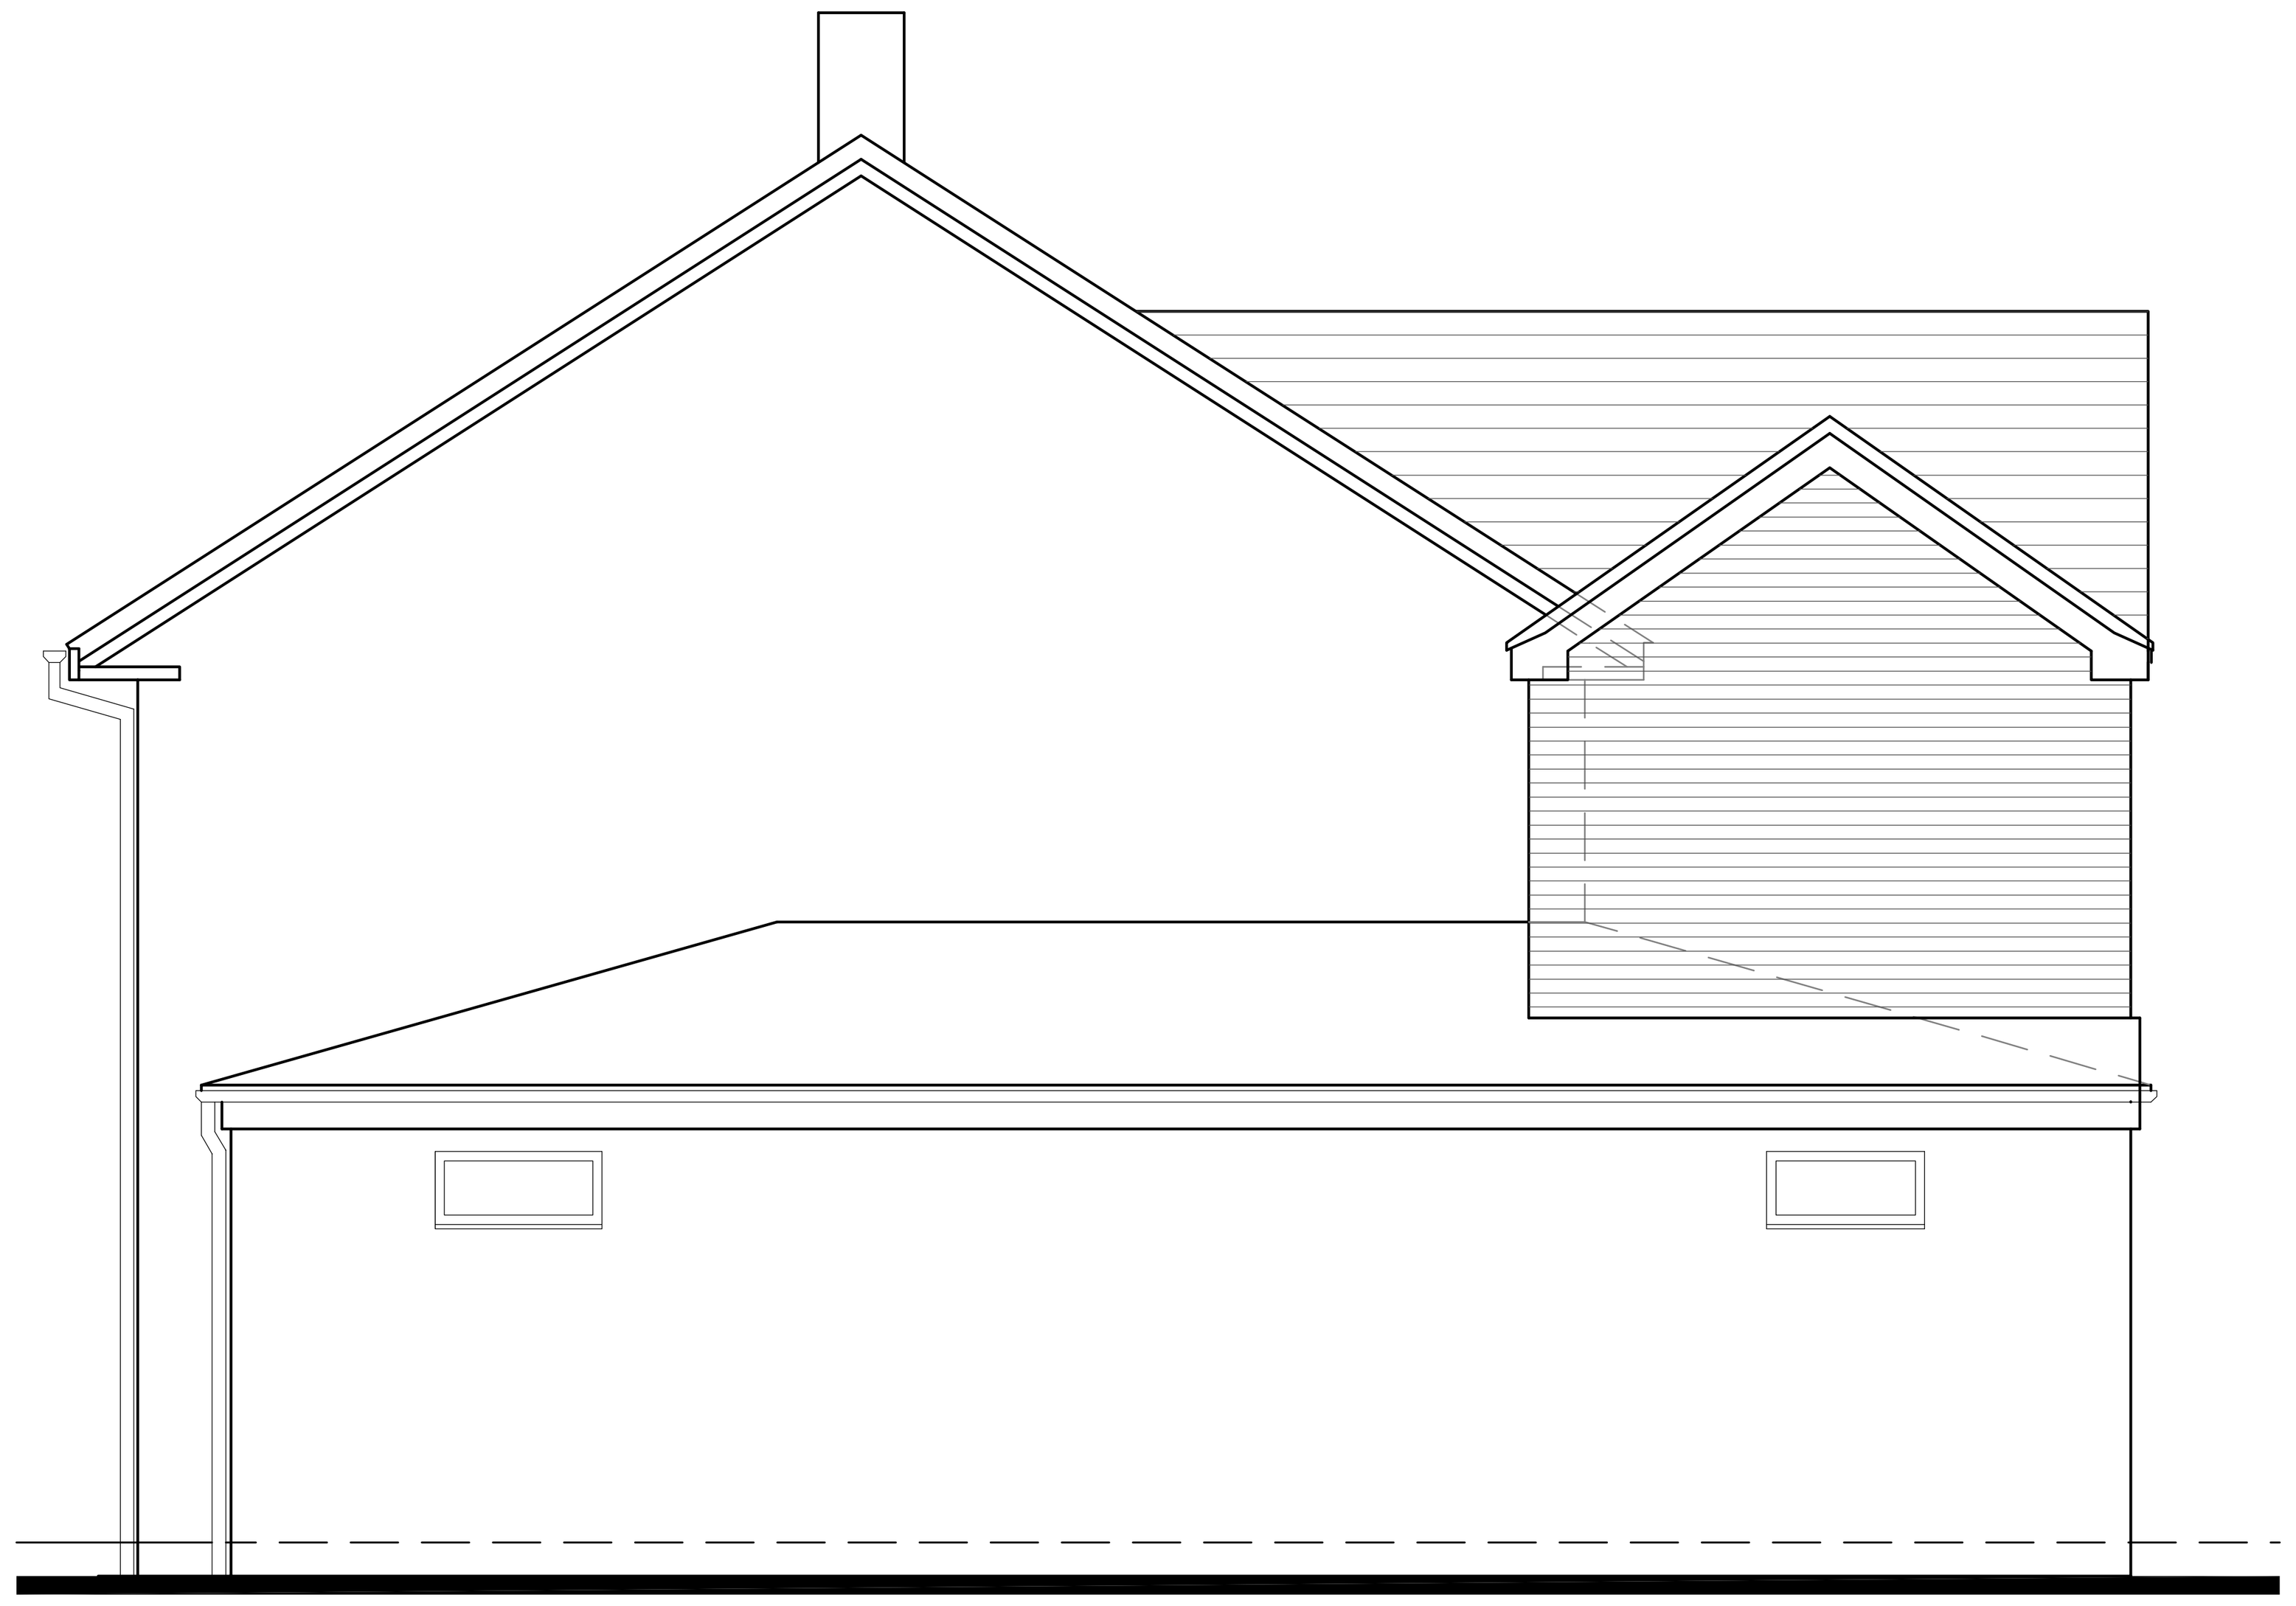


REAR ELEVATION 1:50

Copyright of this drawing is vested in the Architect and it must not be copied or reproduced without consent. Figured dimensions only are to be taken from this drawing. All contractors must visit the site and be responsible for taking and checking all dimensions relative to their work. Hewitt&Carr Architects Ltd are to be advised of any variation between drawings and site conditions.
CLIENTS ARE ADVISED TO CLARIFY DIMENSIONS WITH THE ARCHITECT PRIOR TO SETTING OUT AND NOT TO SCALE FROM THE DRAWING


Rev.	Drawn	Comments	Date

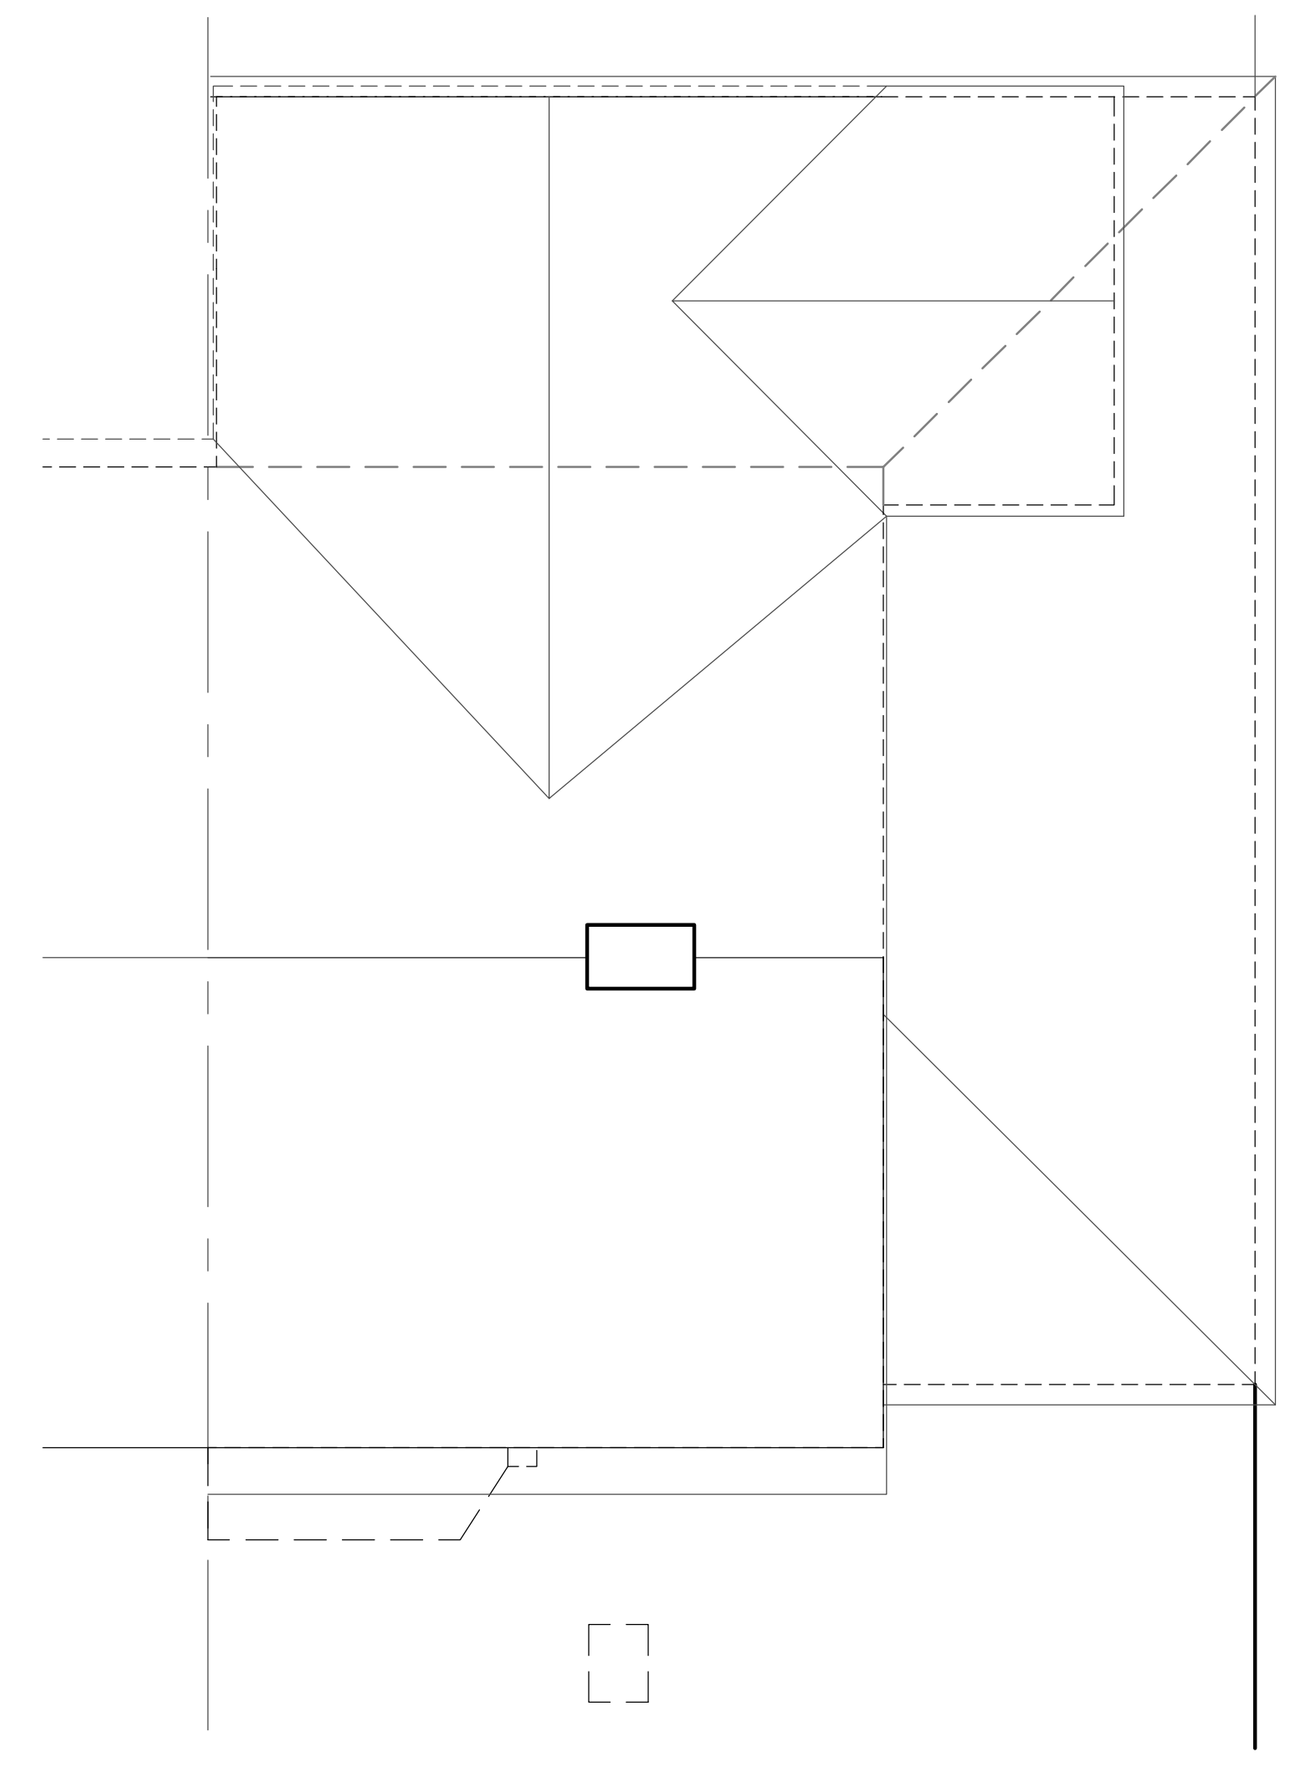

ROOF PLAN 1:100

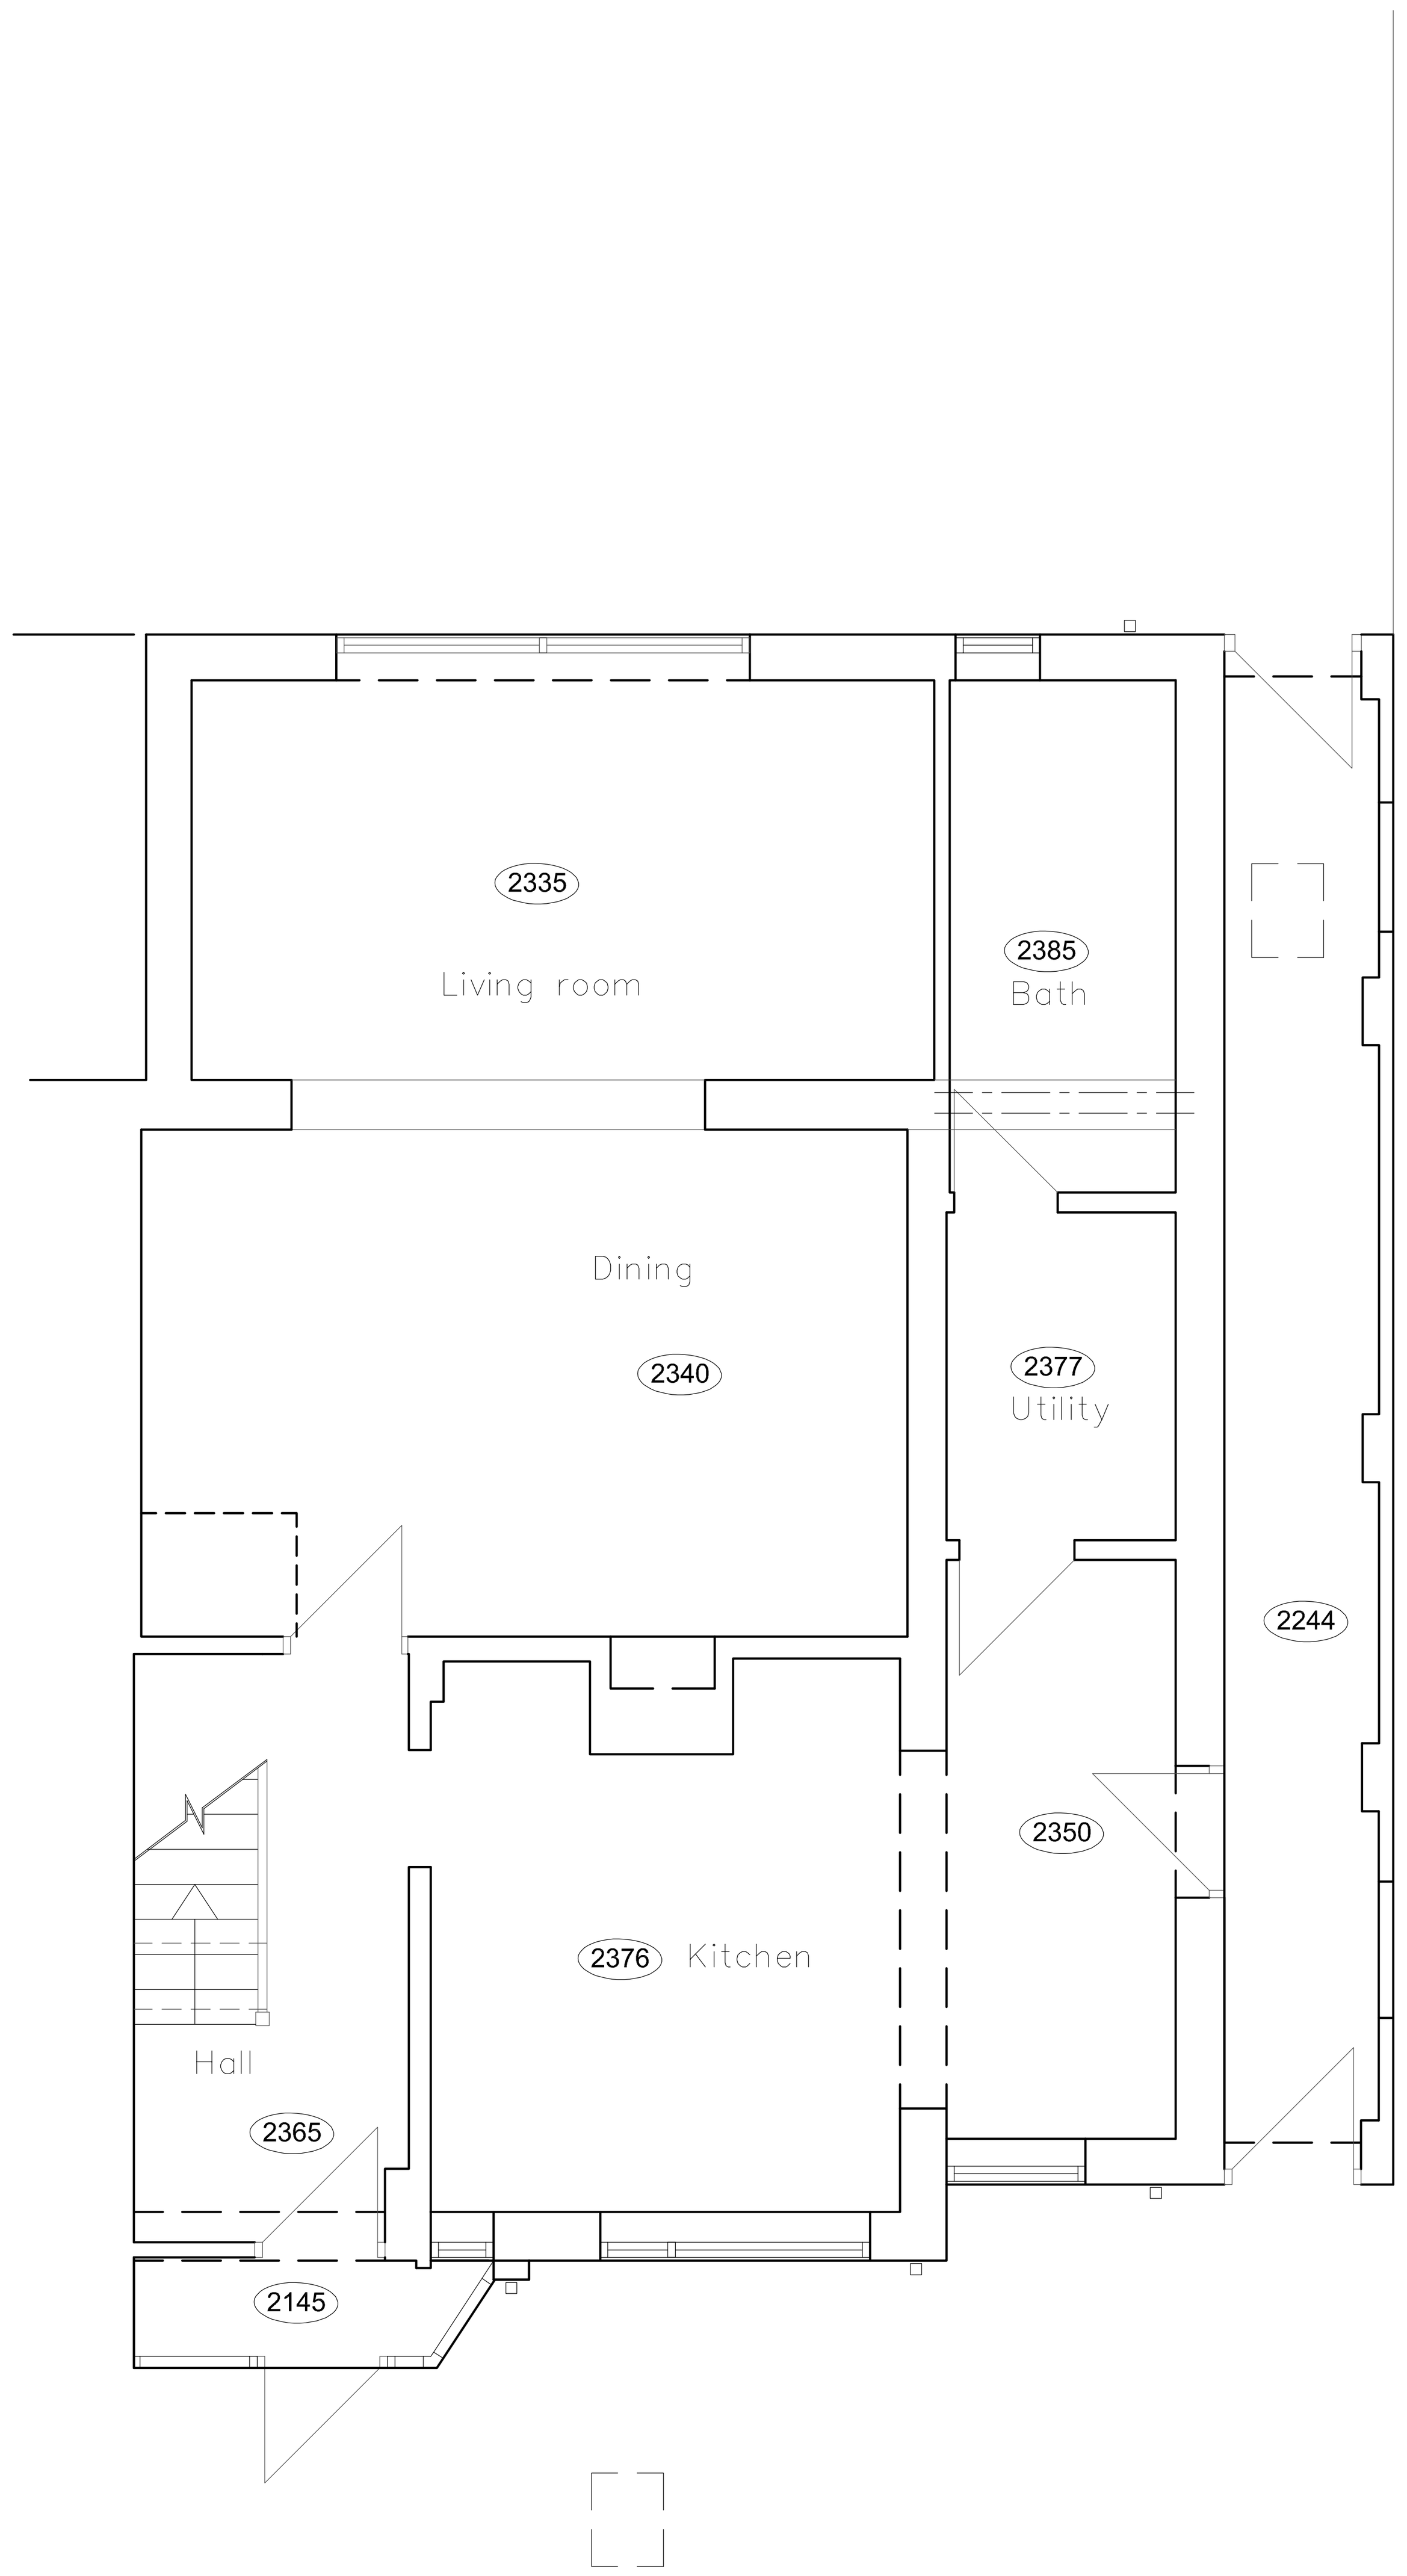


GROUND FLOOR PLAN 1:50

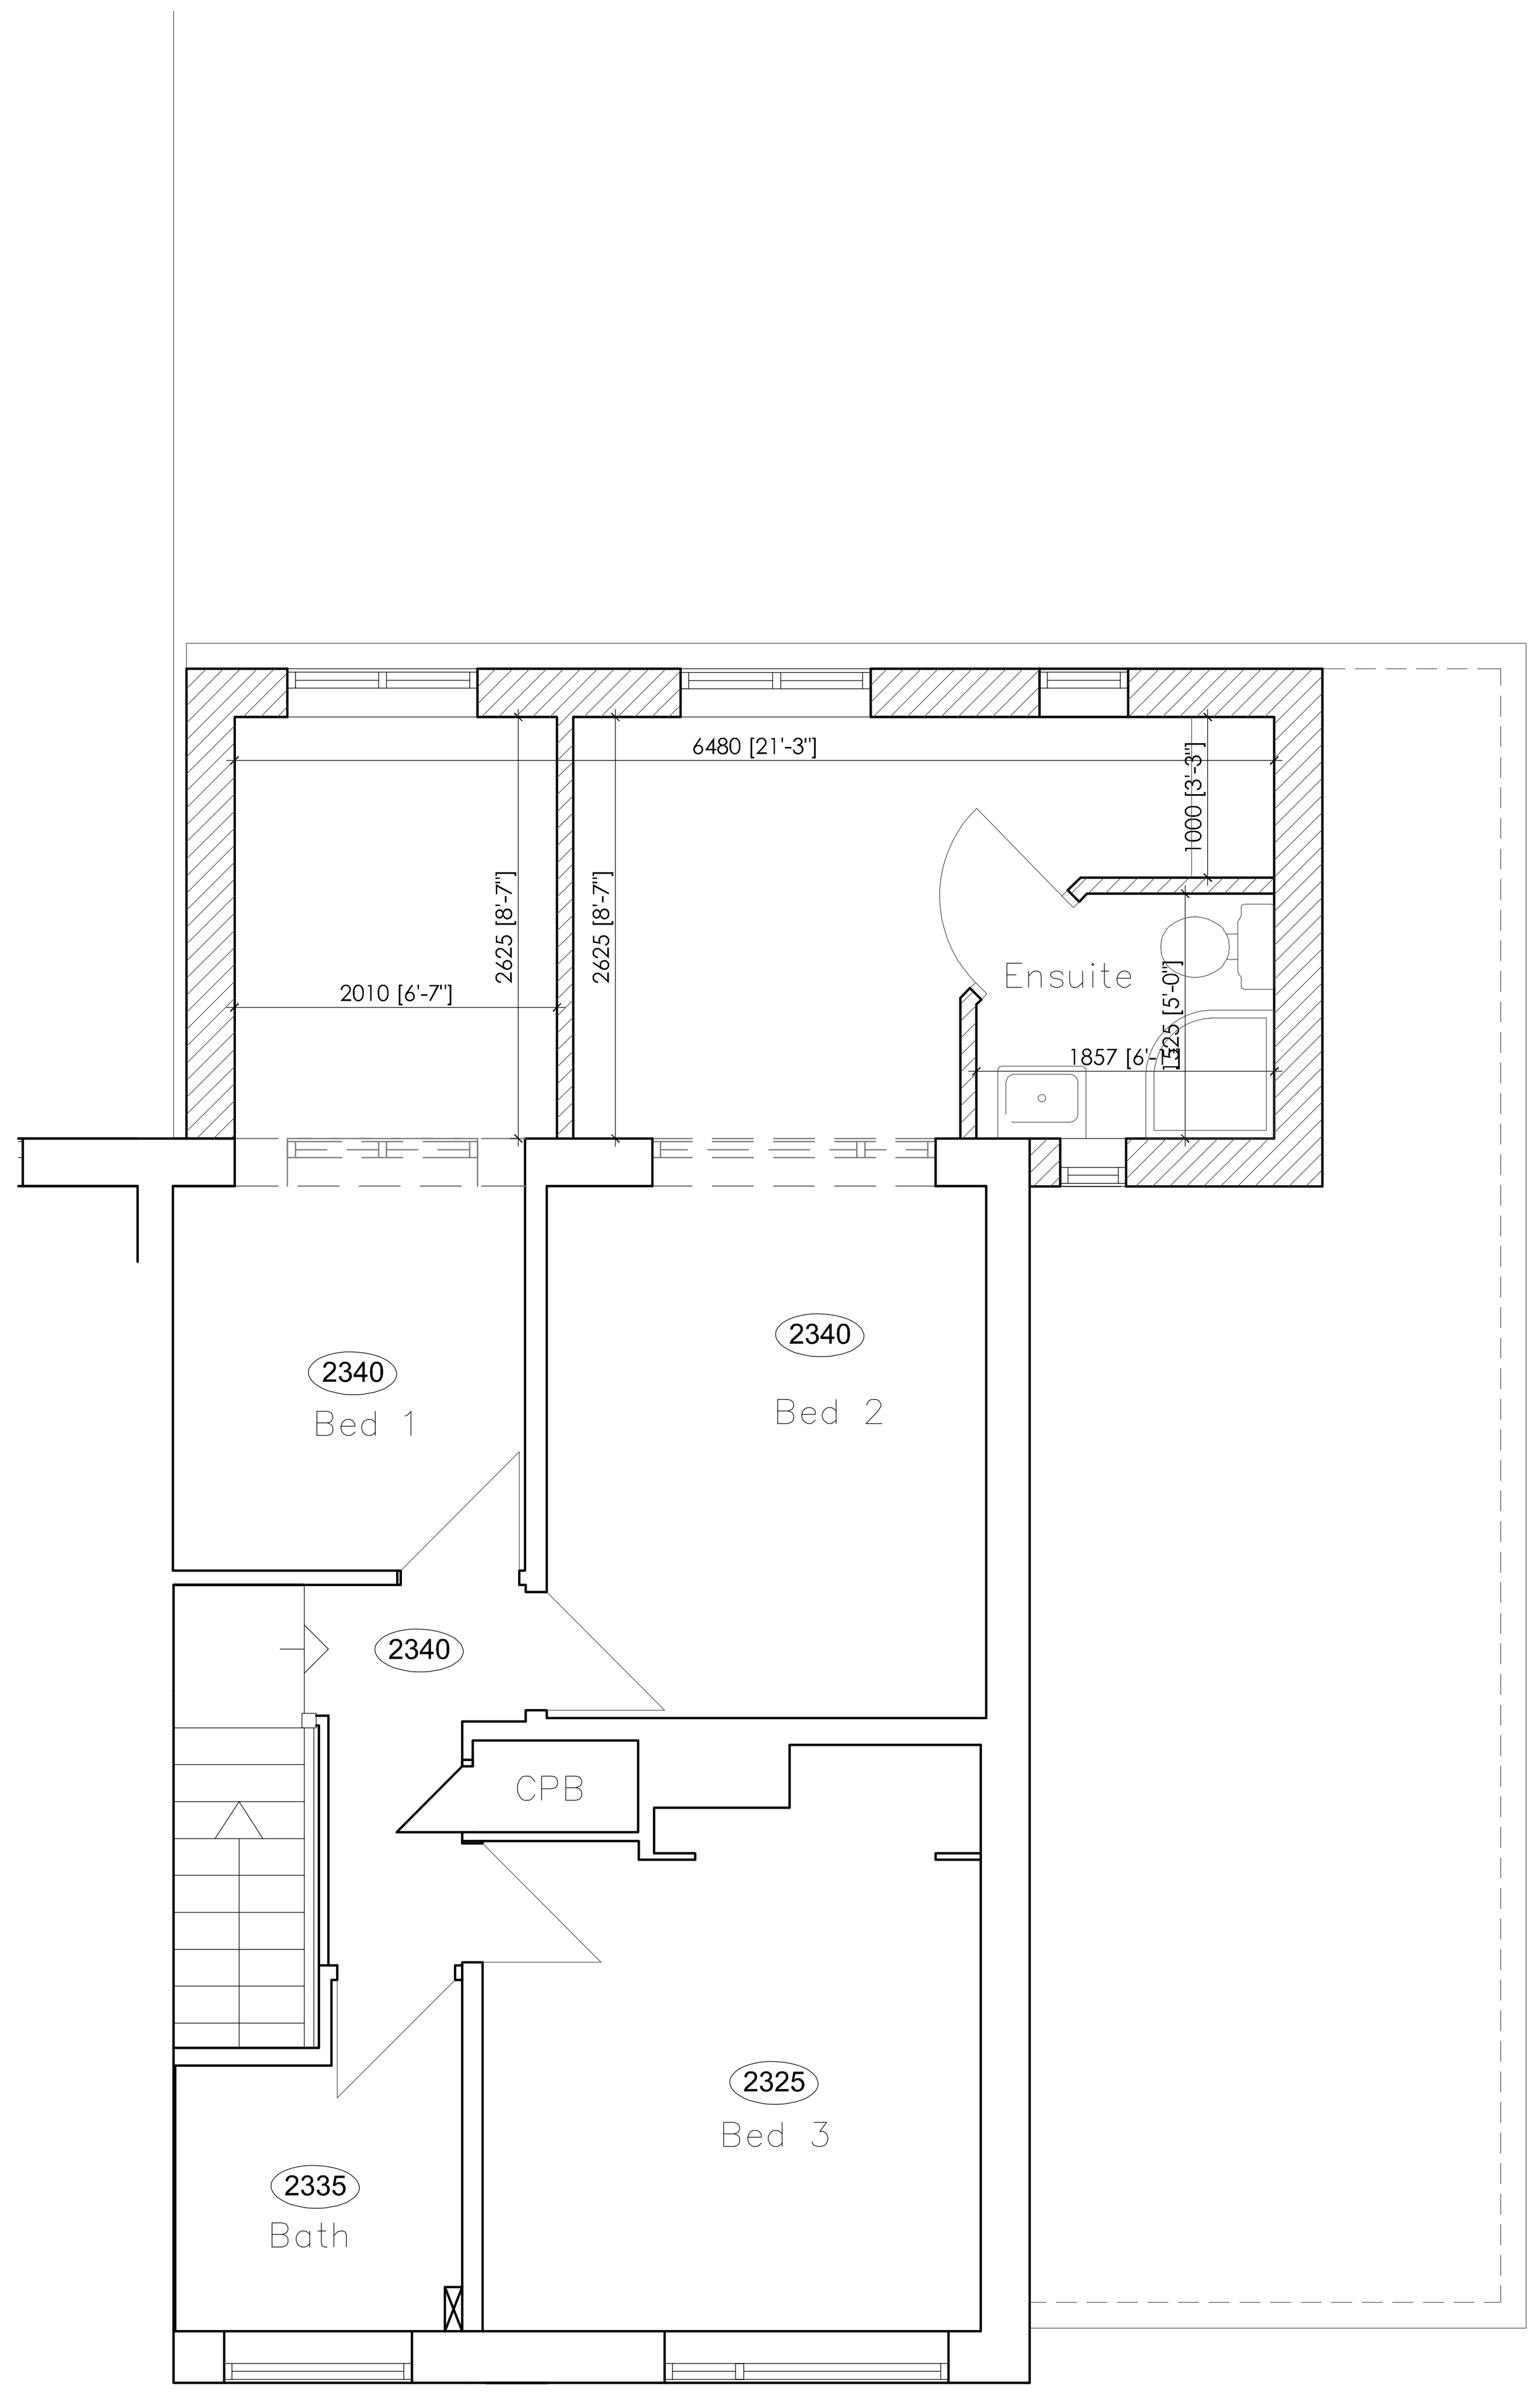


FIRST FLOOR PLAN 1:50

Ordnance Survey © Crown copyright 2016 All rights reserved. Licence number 100051789

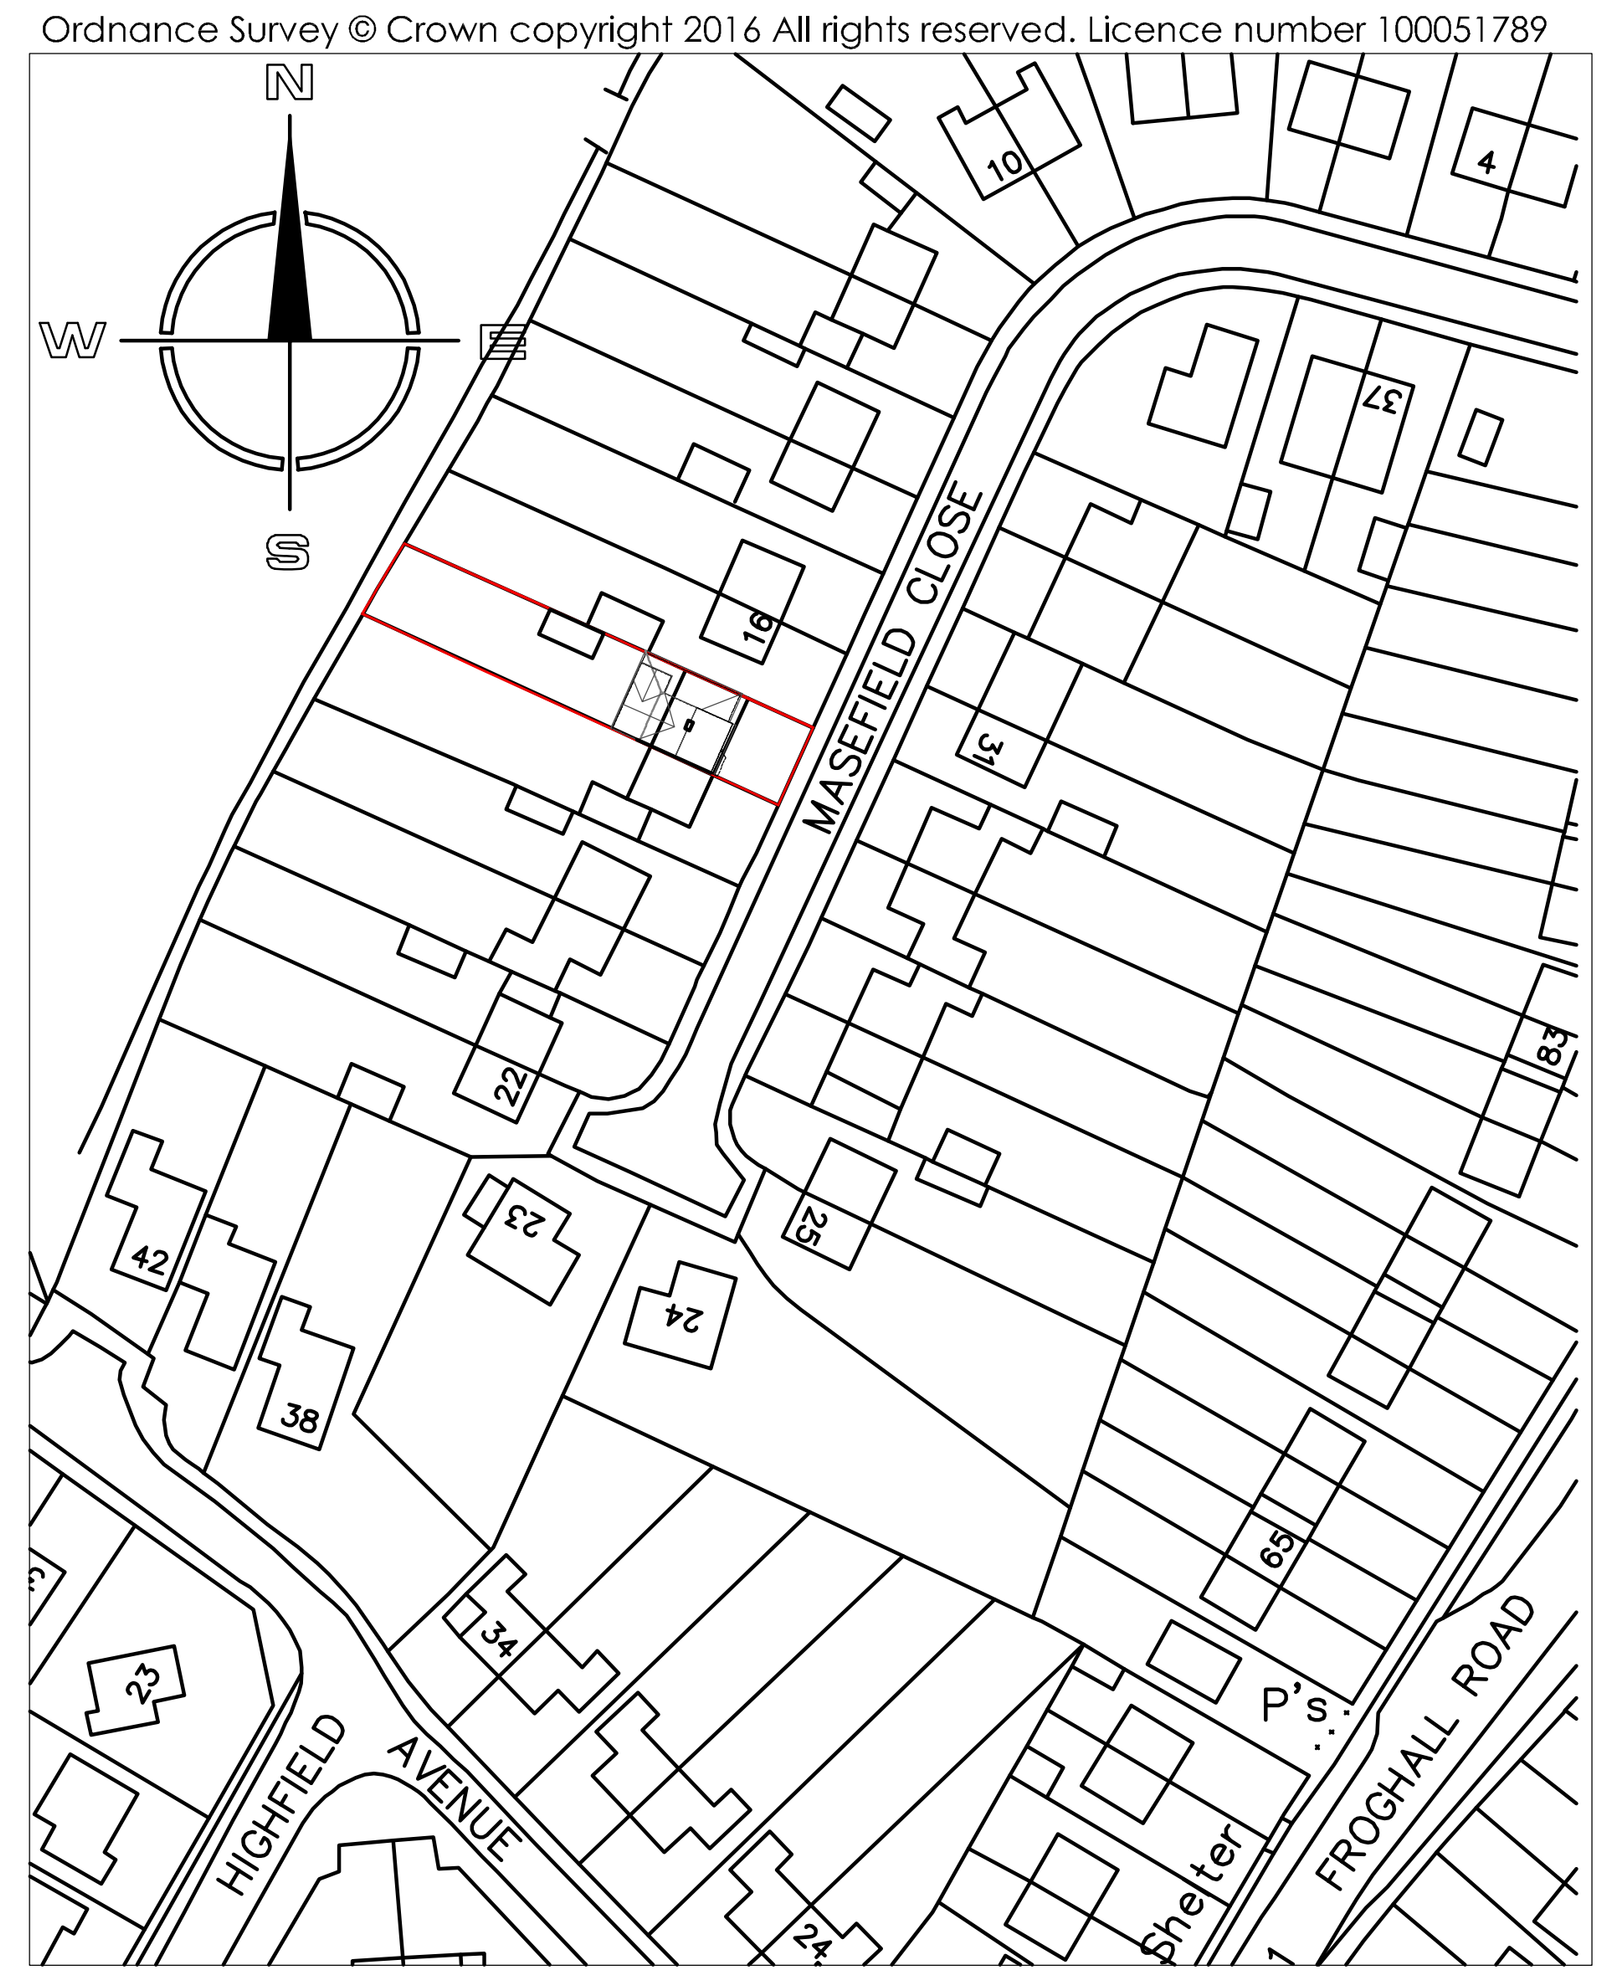

SITE LOCATION PLAN 1:1250

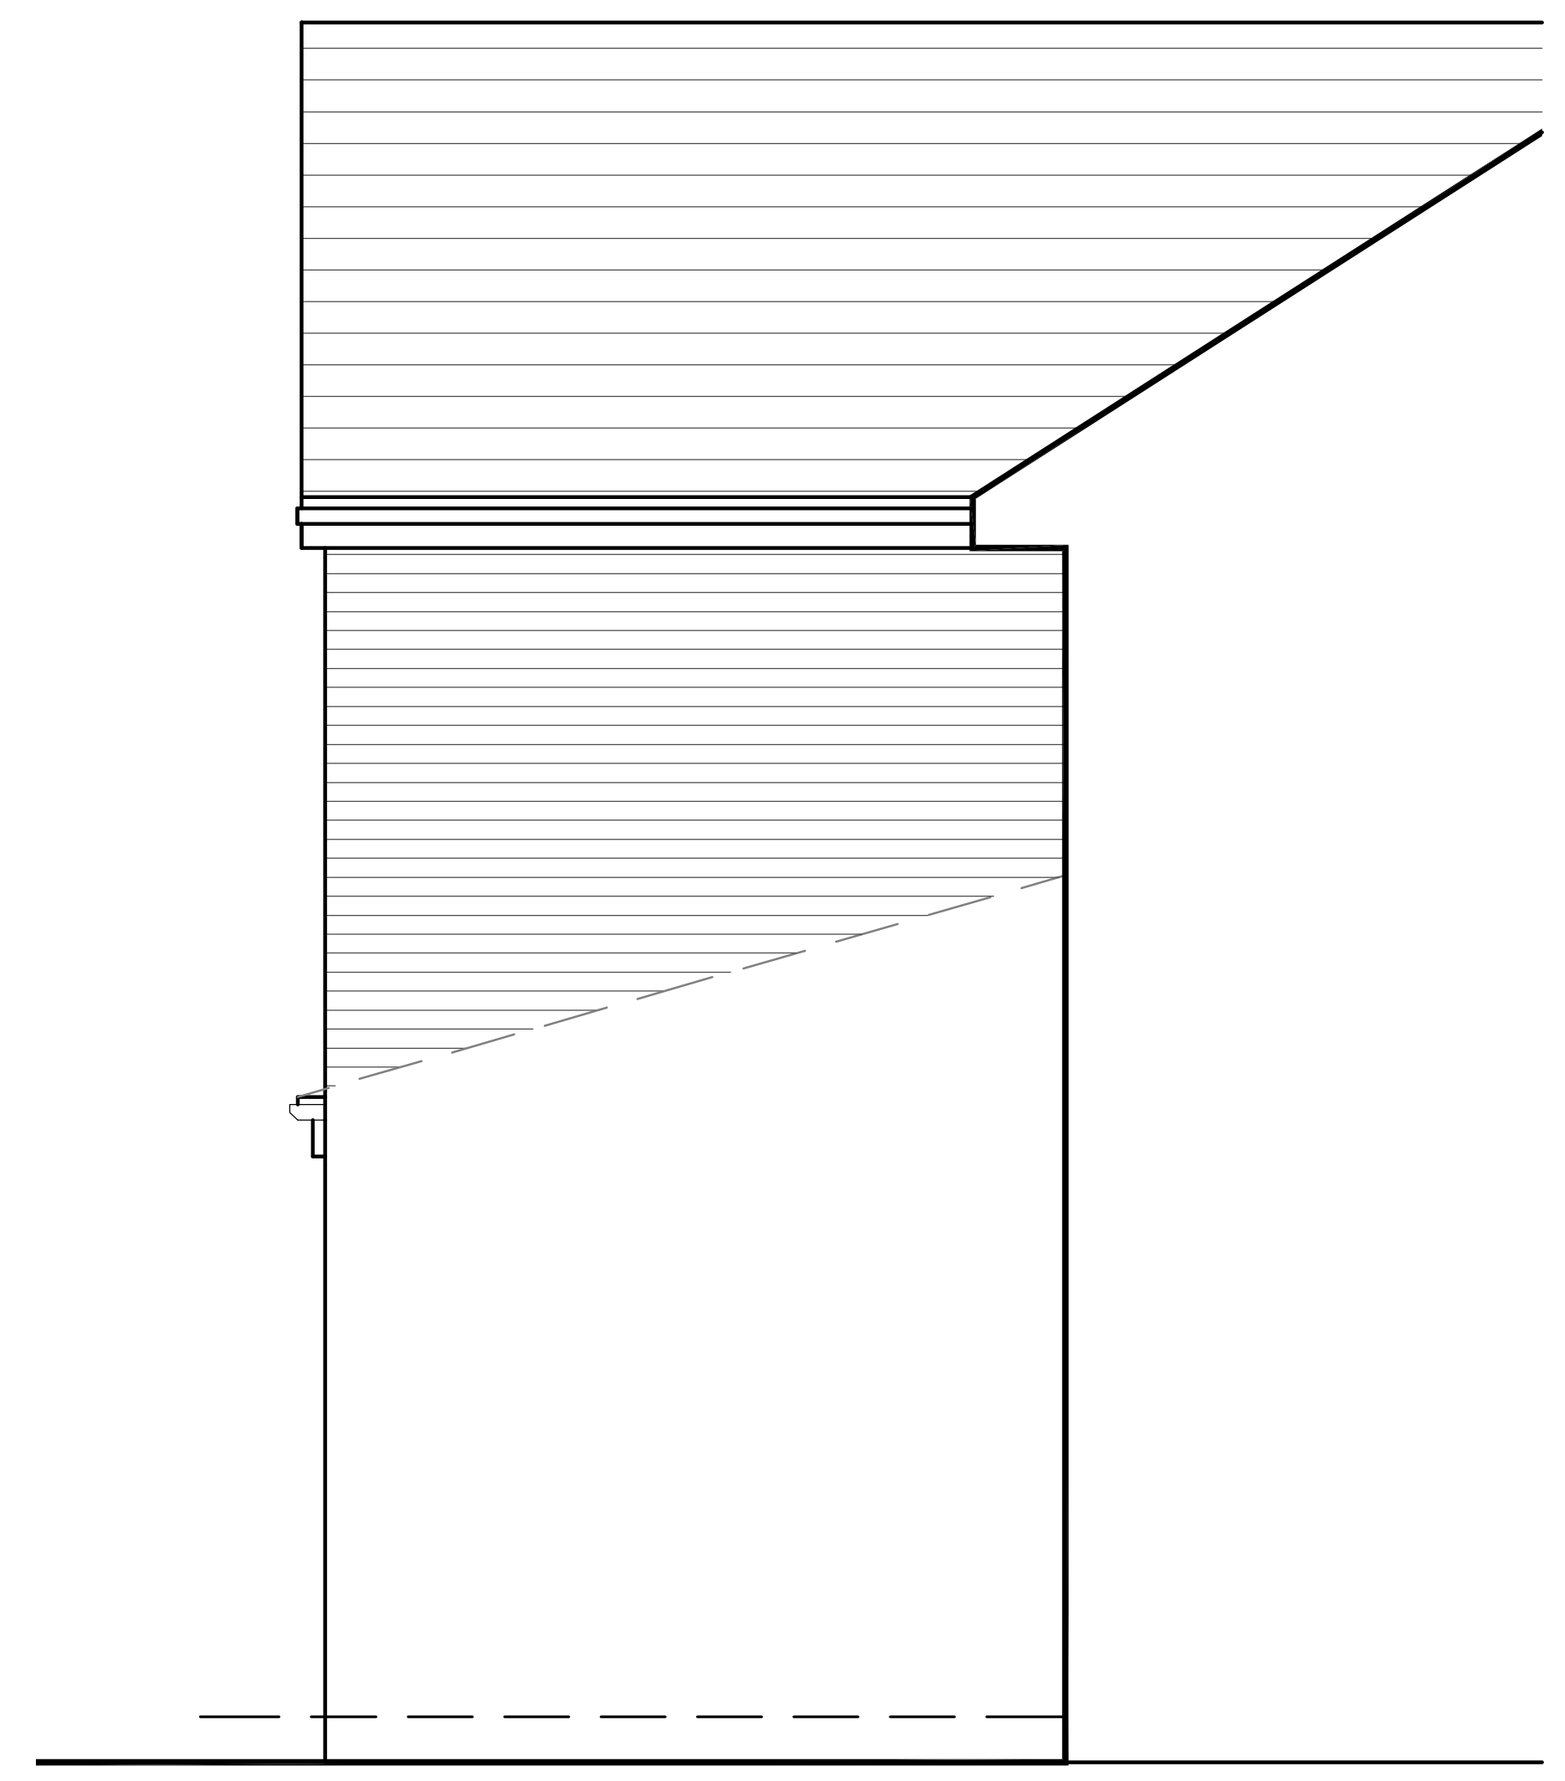


SIDE ELEVATION 1:50





Photos of the rear elevation.

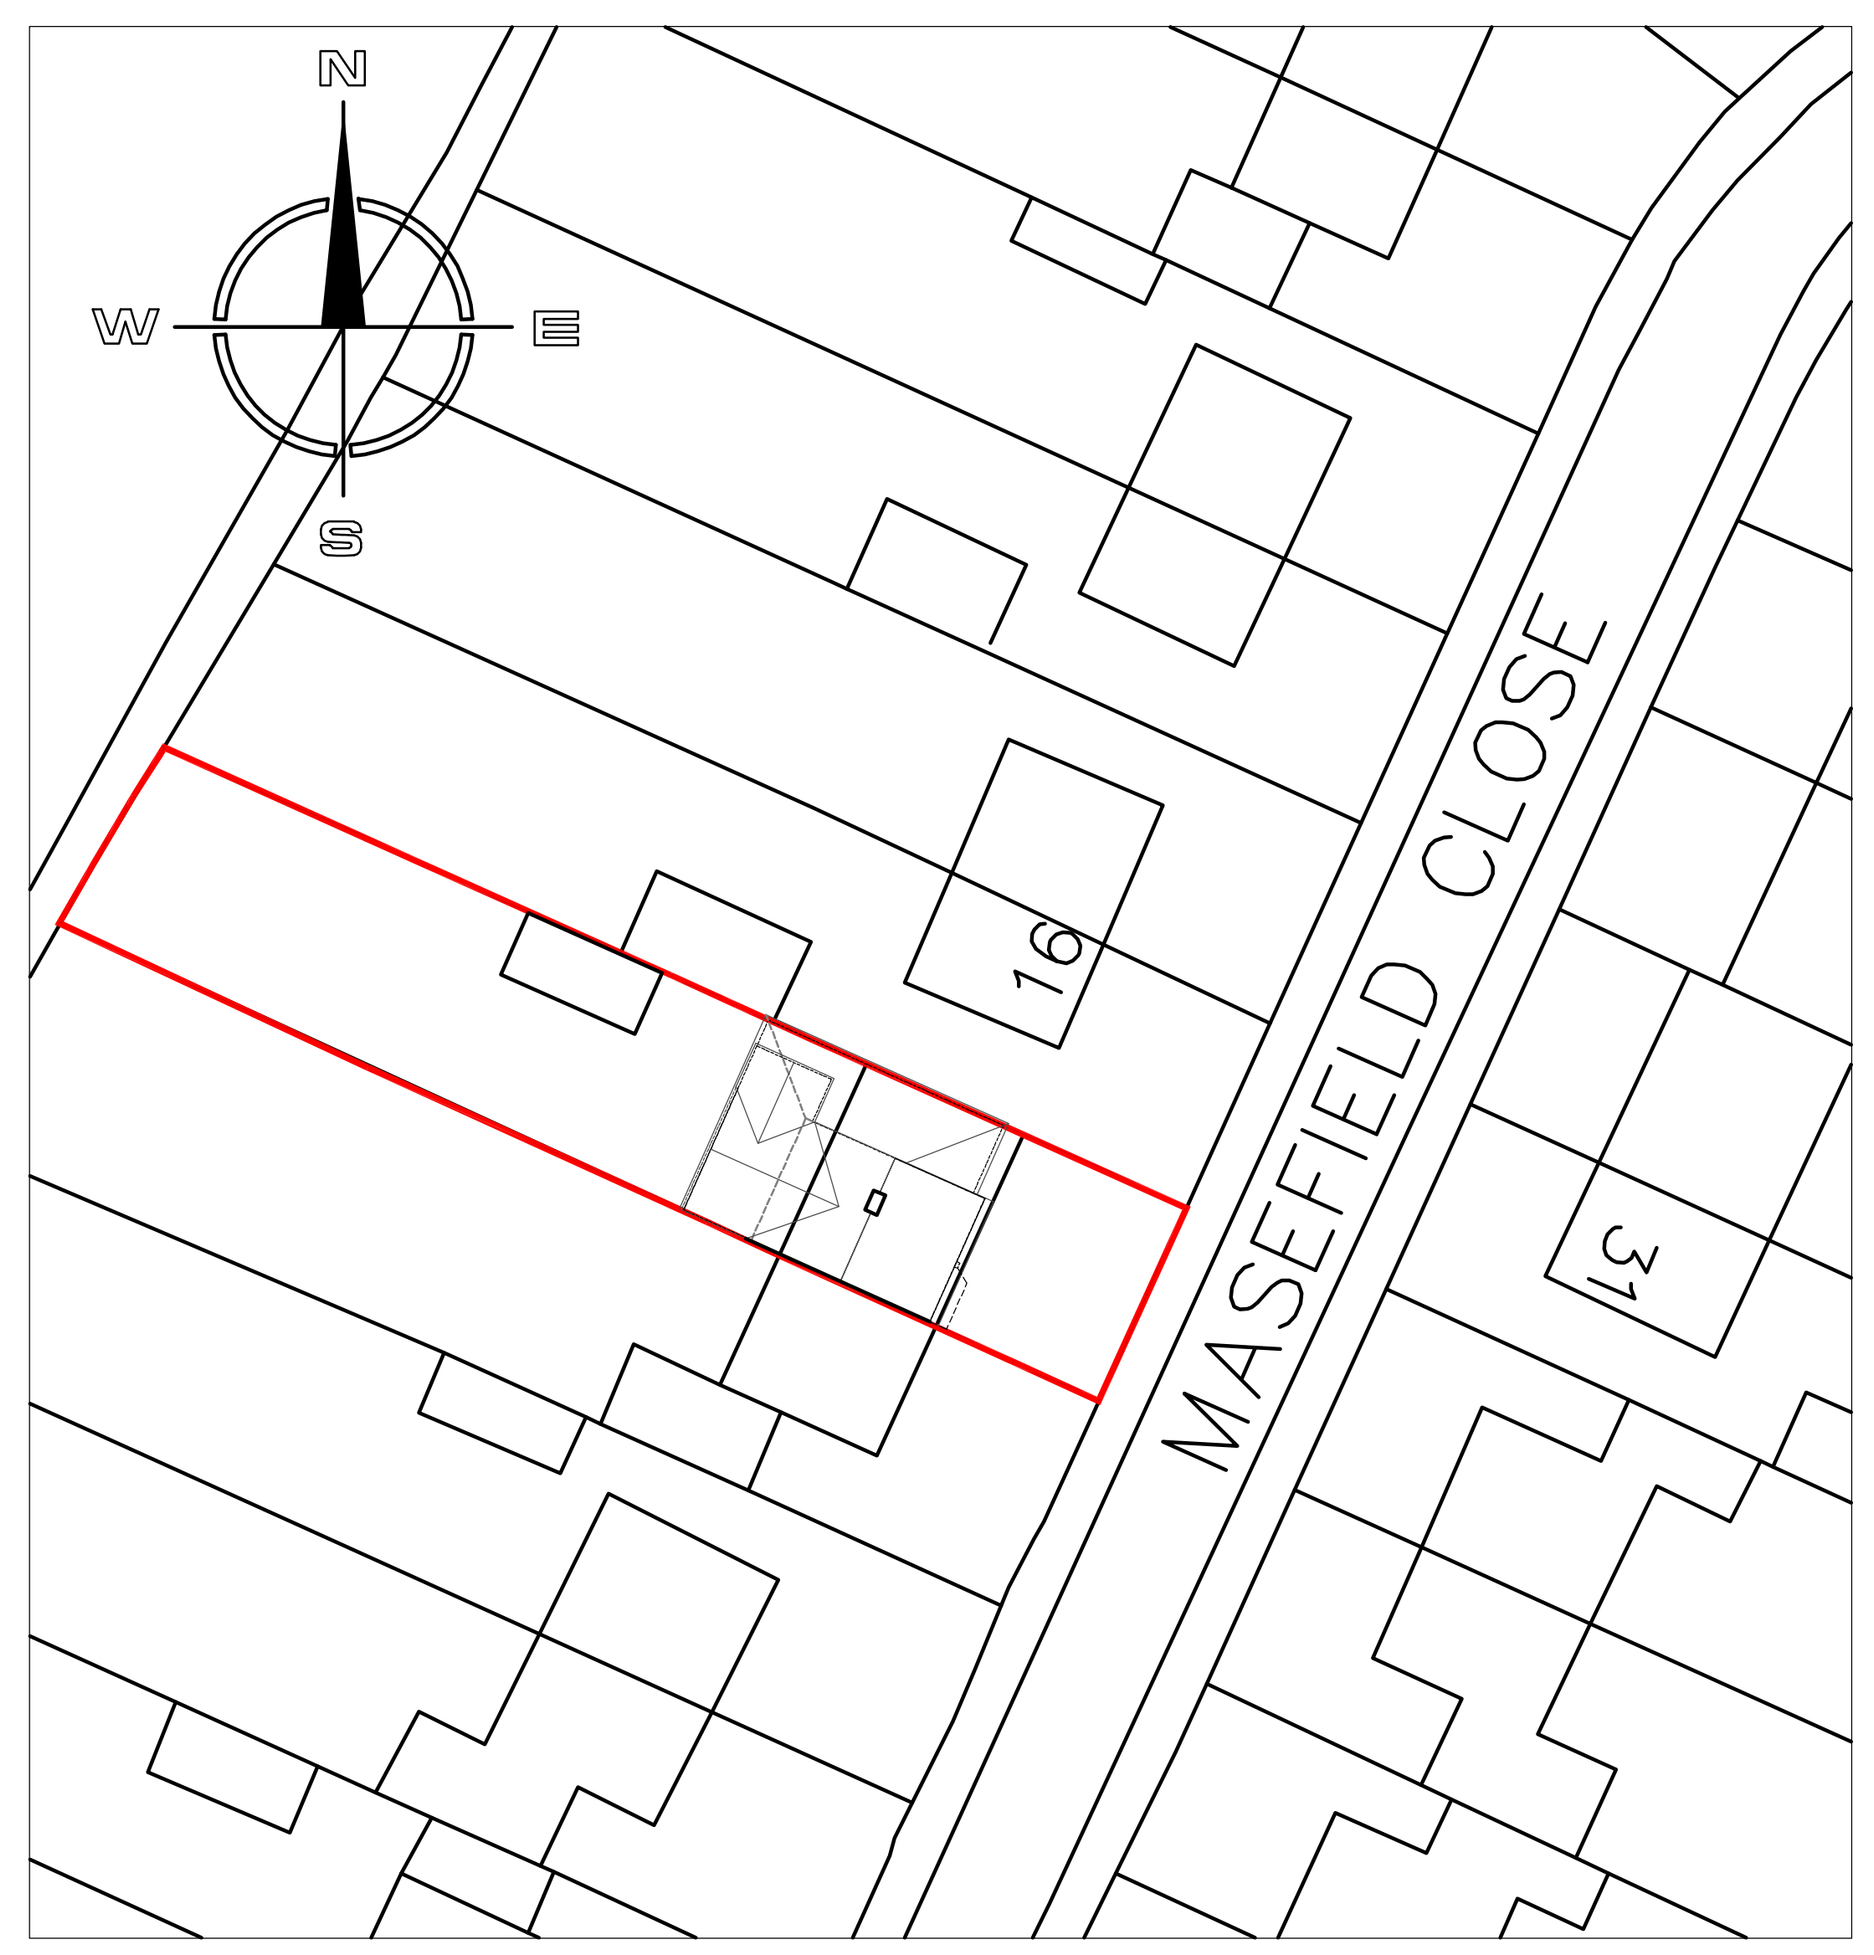

SITE LAYOUT PLAN 1:500



Photo of the front elevation.

Hewitt&Carr Architects
A: 2-4 Cross Street | Cheadle | Staffordshire | ST10 1NP
T: 01538 756888
E: enquiries@hcarchitects.co.uk
W: www.hcarchitects.co.uk

PLANNING

Client
MR AND MRS MILWARD

Project
PROPOSED FIRST FLOOR EXTENSION

Title
FLOOR PLANS AND ELEVATIONS
AS PROPOSED

Status
PLANNING

Date OCT 2017

Drawn MJC

Scale @A1 AS STATED

Checked

Project No Drawing No.
00720 AL(0)02

Rev

File Ref: H:\REF