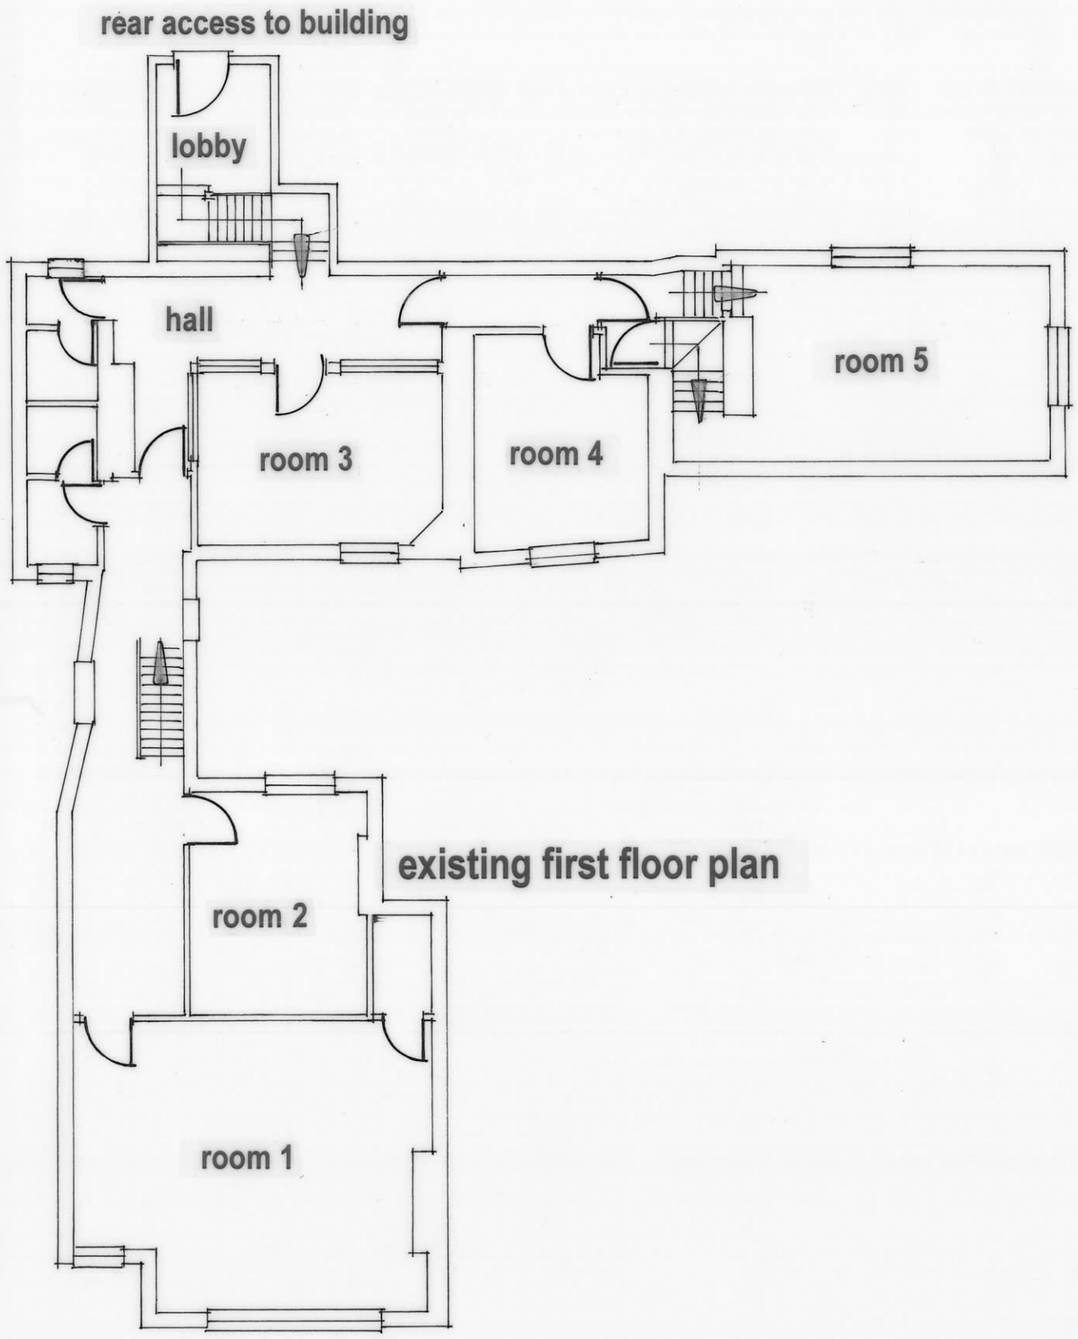

existing first floor plan

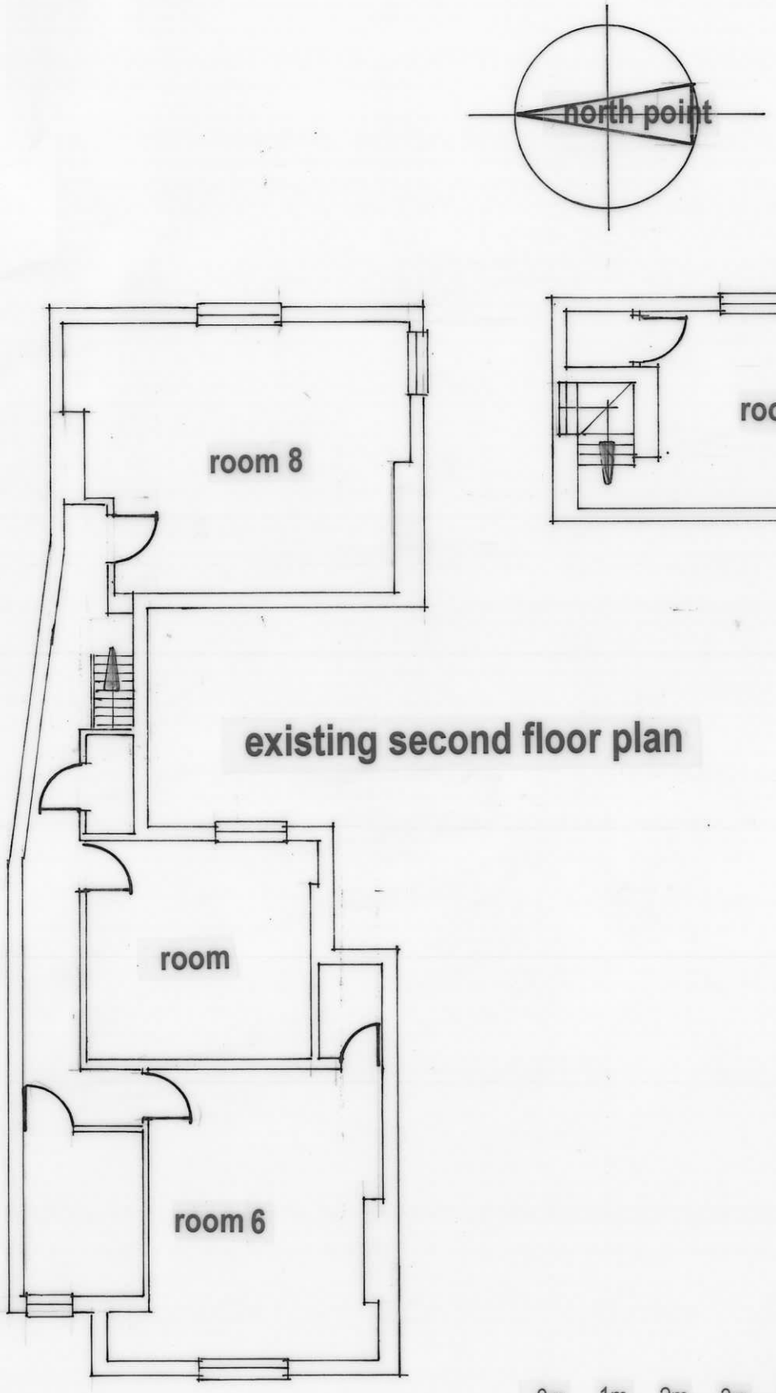

existing second floor plan

0m 1m 2m 3m 4m 5m 6m

scale bar 1:00@A3

No.	Revision	Date	By

Site	11 MARKET PLACE/ 5 DERBY ST, LEEK, ST14 6HN		
Drawing	LEASE PLANS		
Scale:	1/100 @ A3	Drawn:	
Date:	June 2017	Drawing Number:	1372

J H A Designs
18 Maryland Road Hawkenbury Tunbridge Wells Kent TN2 5HE
Telephone 01892 523890

north point

FLAT ONE

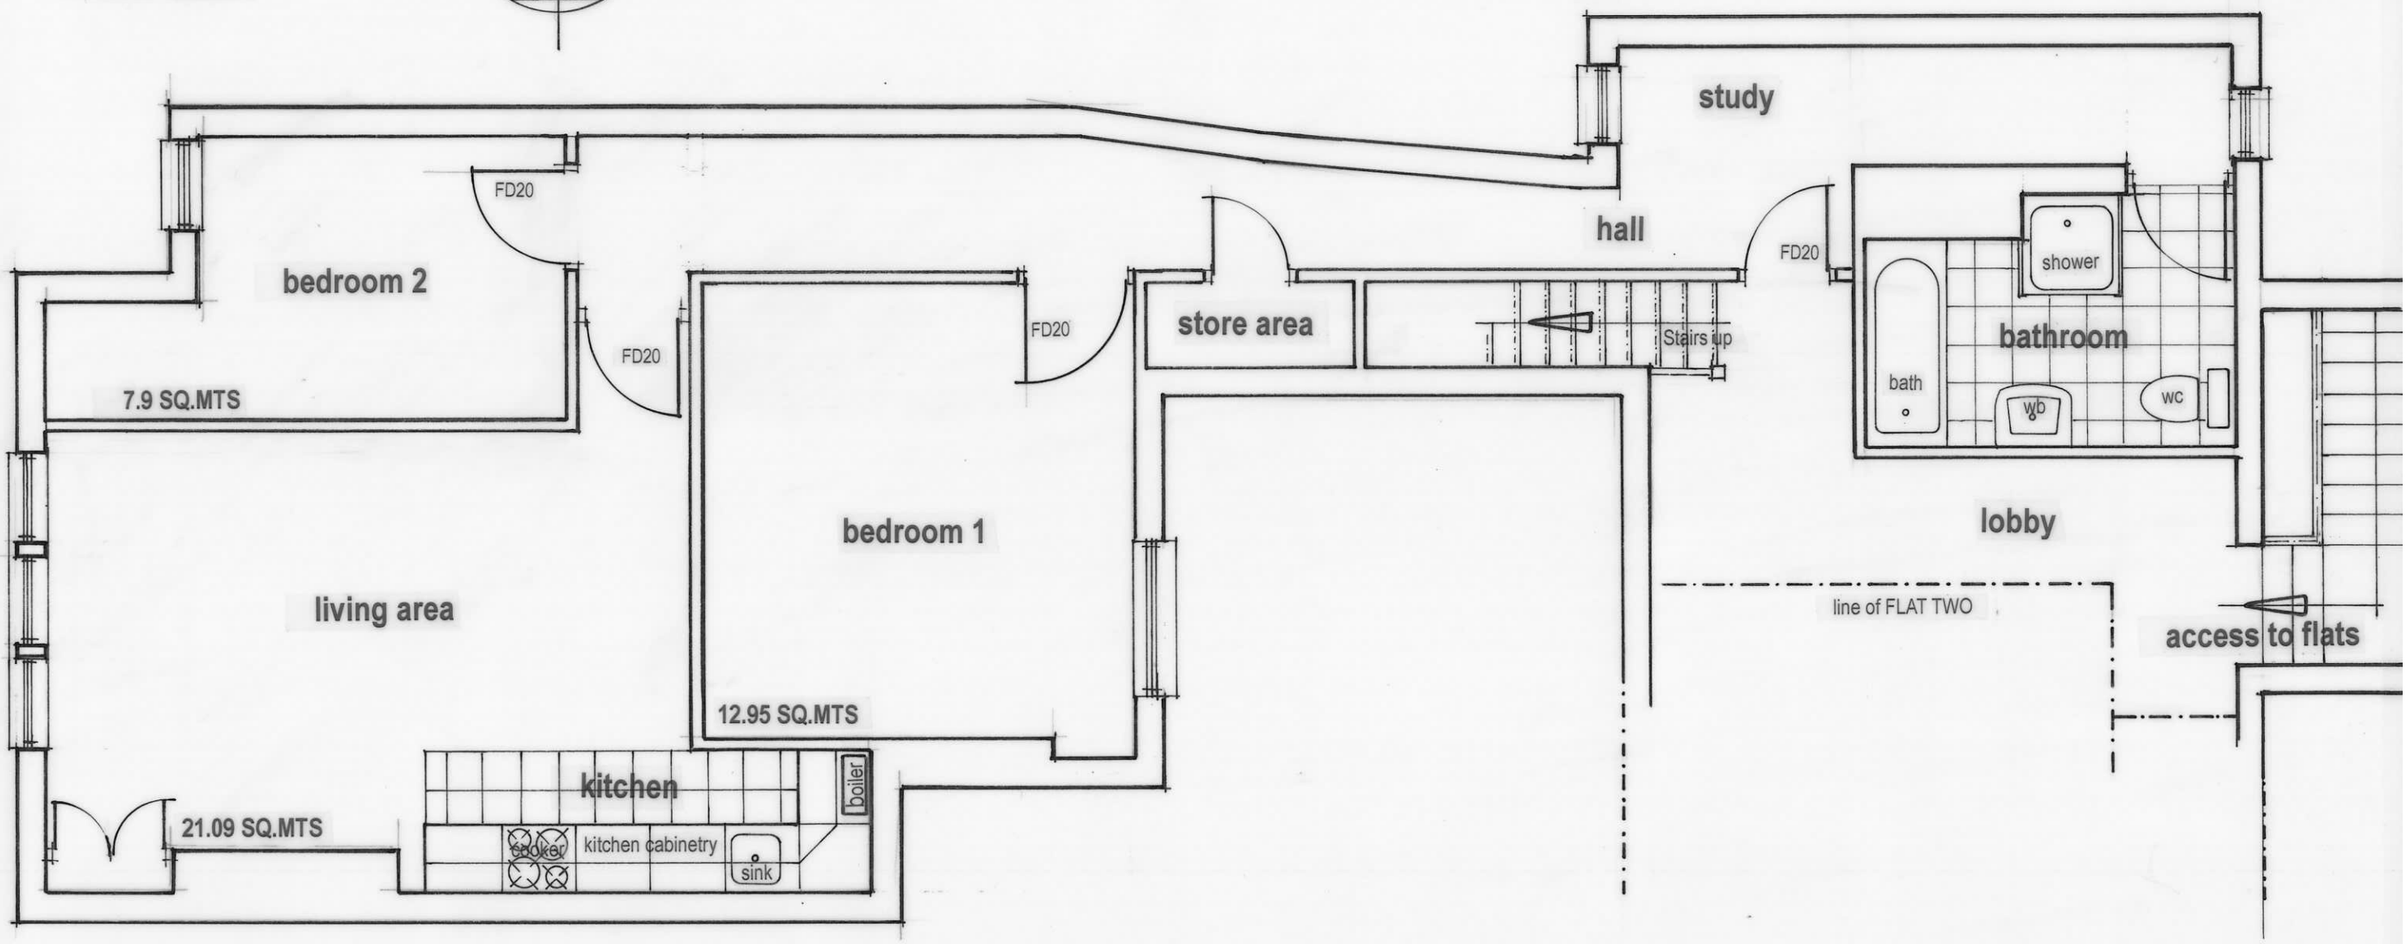

proposed floor plan

CDM REGULATIONS
The Client's attention is drawn to the current Construction Design & Management Regulations 2007 which relate to any building work involving more than 500 man hours or longer than thirty days duration. It is the client's responsibility to appoint a planning supervisor on all projects which require compliance with these Regulations

0m 1m 2m 3m 4m 5m

Scale Bar 1:50 @ A3

No.	Revision	Date	By

Site	11 MARKET PLACE, LEEK, ST14 6HN		
Drawing	CONVERSION OF UPPER FLOORS TO FLATS		
Scale:	1/50	Drawn:	
Date:		Drawing Number:	1372 - 1

J H A Designs
18 Maryland Road Hawkenbury Tunbridge Wells Kent TN2 5HE
Telephone 01892 523890

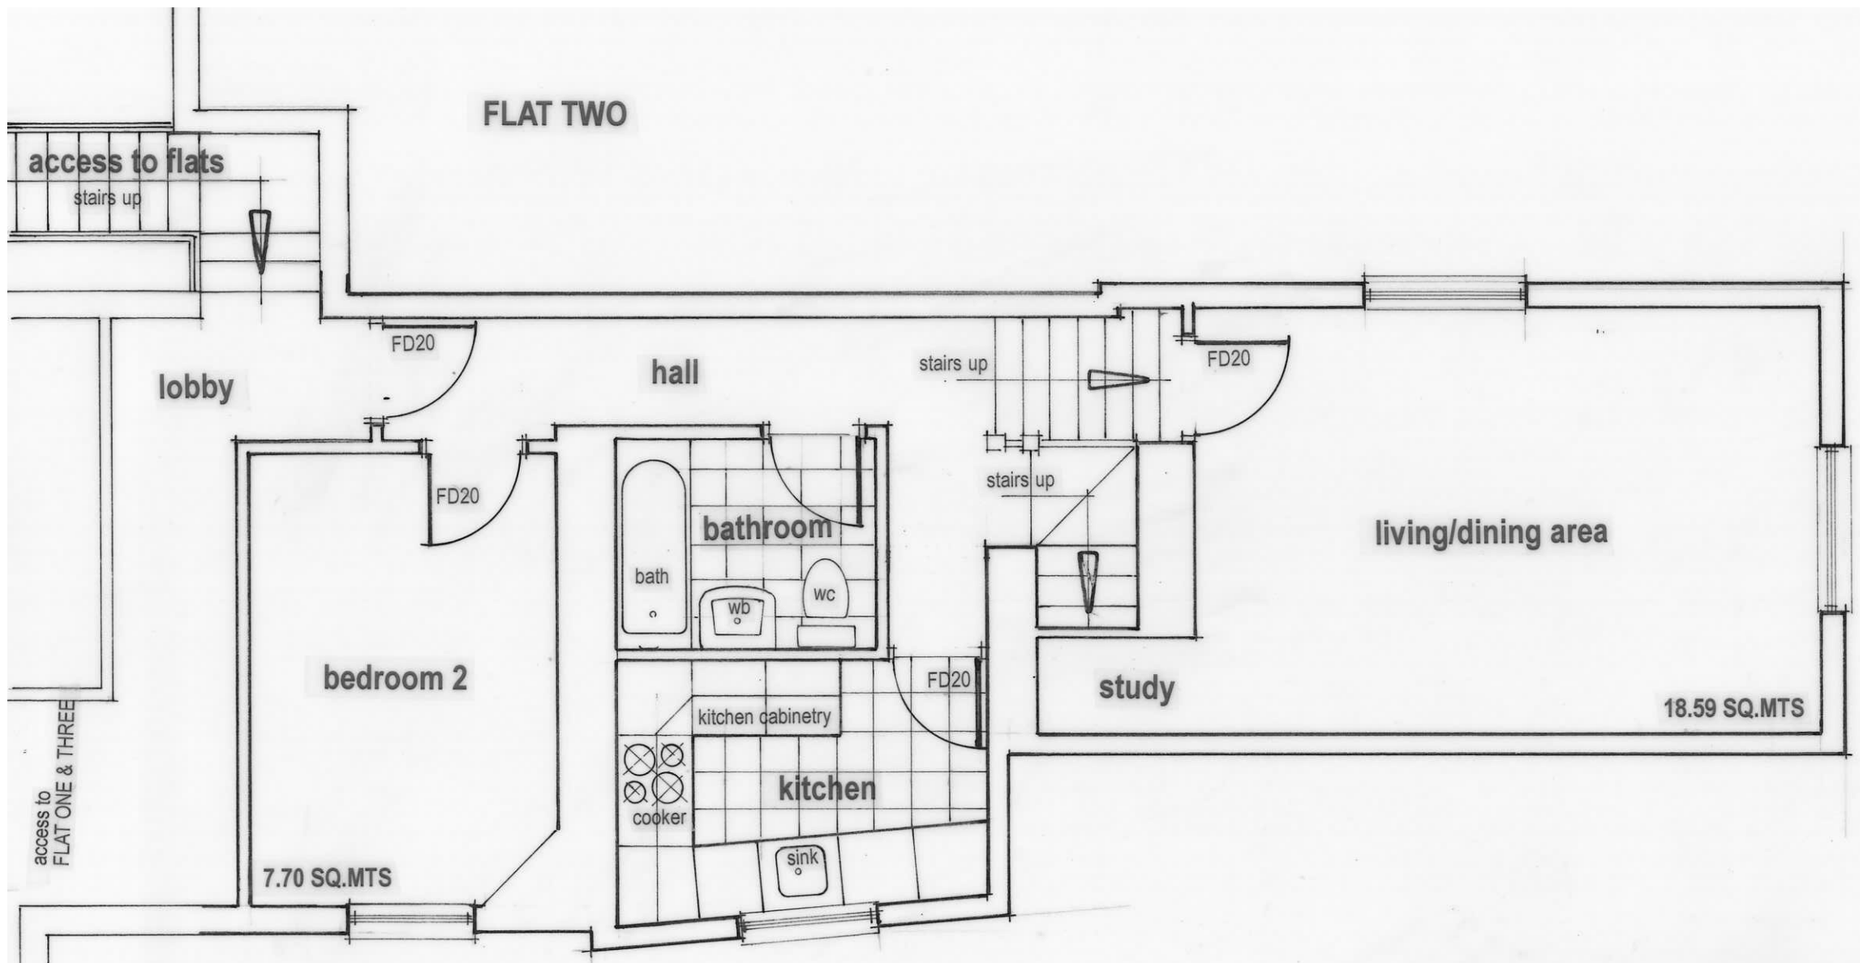

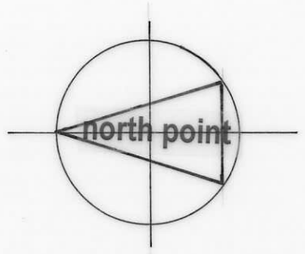

CDM REGULATIONS

The Client's attention is drawn to the current Construction Design & Management Regulations 2007 which relate to any building work involving more than 500 man hours or longer than thirty days duration. It is the client's responsibility to appoint a planning supervisor on all projects which require compliance with these Regulations

proposed floor plans

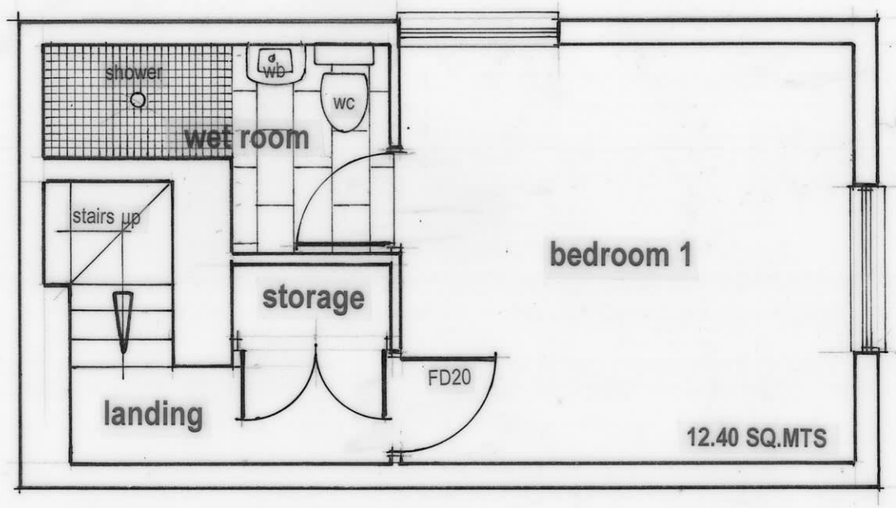



scale bar 1:50@A3

No.	Revision	Date	By

Site	11 MARKET PLACE, LEEK, ST14 6HN		
Drawing	CONVERSION OF UPPER FLOORS TO FLATS		
Scale:	1/50 @ A3	Drawn:	
Date:	April 2017	Drawing Number:	1372 - 2

J H A Designs
18 Maryland Road Hawkenbury Tunbridge Wells Kent TN2 5HE
Telephone 01892 523890

FLAT THREE

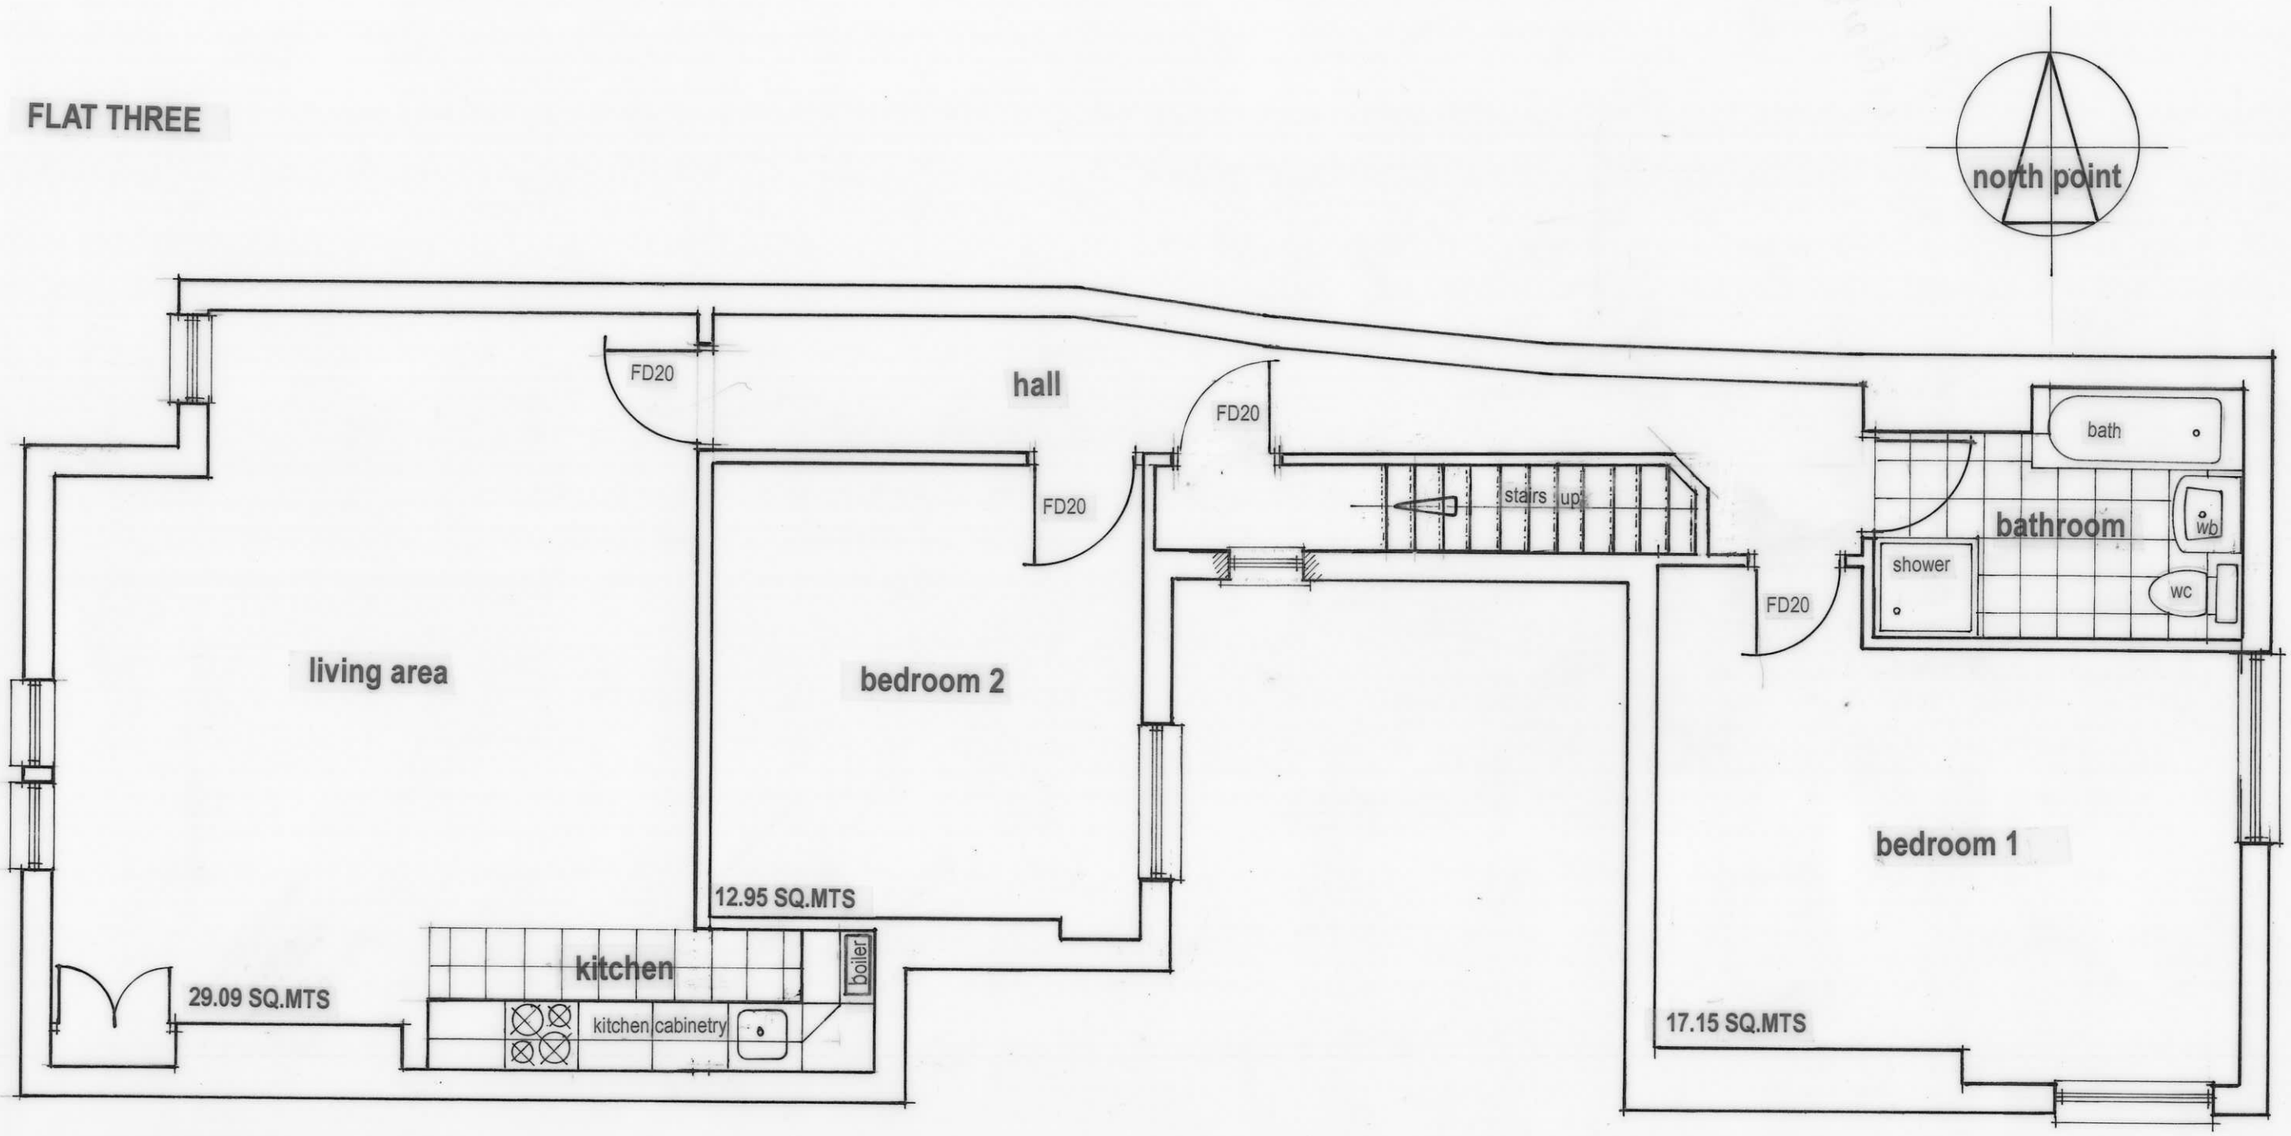

proposed floor plan

CDM REGULATIONS
The Client's attention is drawn to the current Construction Design & Management Regulations 2007 which relate to any building work involving more than 500 man hours or longer than thirty days duration. It is the client's responsibility to appoint a planning supervisor on all projects which require compliance with these Regulations

0m 1m 2m 3m 4m 5m

scale bar 1:50@A3

No.	Revision	Date	By

Site	11 MARKET PLACE, LEEK, ST14 6HN		
Drawing	CONVERSION OF UPPER FLOORS TO FLATS		
Scale:	1/50 @ A3	Drawn:	
Date:	April 2017	Drawing Number:	1372 - 3

J H A Designs
18 Maryland Road Hawkenbury Tunbridge Wells Kent TN2 5HE
Telephone 01892 523890