Planning Department. This drawings should be used for Planning Purposes ONLY

Reproduced from the Biddulph 1.1250 Ordnance Survey map with the permission of Ordnance Survey on behalf of The Controller of Her Majesty's Stationery Office, ©Crown copyright
Licence: bpArchitecture 93 High Street Biddulph Staffs ST8 6AB Licence No. 100053647

Copyright: of this drawing is vested in the Architect and it must not be copied or reproduced without consent. Approval: *This drawing is issued for Planning purposes only.*
Please note that paper prints of this drawing may not be an accurate reproduction of the given scale. Key dimensions are noted for reference. Unless marked as such drawing should not be used for Construction purposes. Detailed setting out drawings will need to be supplied for Tender and Construction purposes. Figured dimensions only are to be taken from this drawing.
All Dimensions and Levels are to be checked on site, prior to commencement. All contractors are to be responsible for taking and checking all dimensions relative to their work. Dimensions are in millimetres unless otherwise stated. bpArchitecture are to be advised of any variation between drawings and site conditions. This drawings is to be read in conjunction with all other consultant's drawings, specifications and schedules.....IF IN DOUBT ASK

Rev.	Drawn	Comments	Date
A	BSP	Field Changed to Blue line , Red line shown around the proposed and existing building only at Planners request	30/11/17

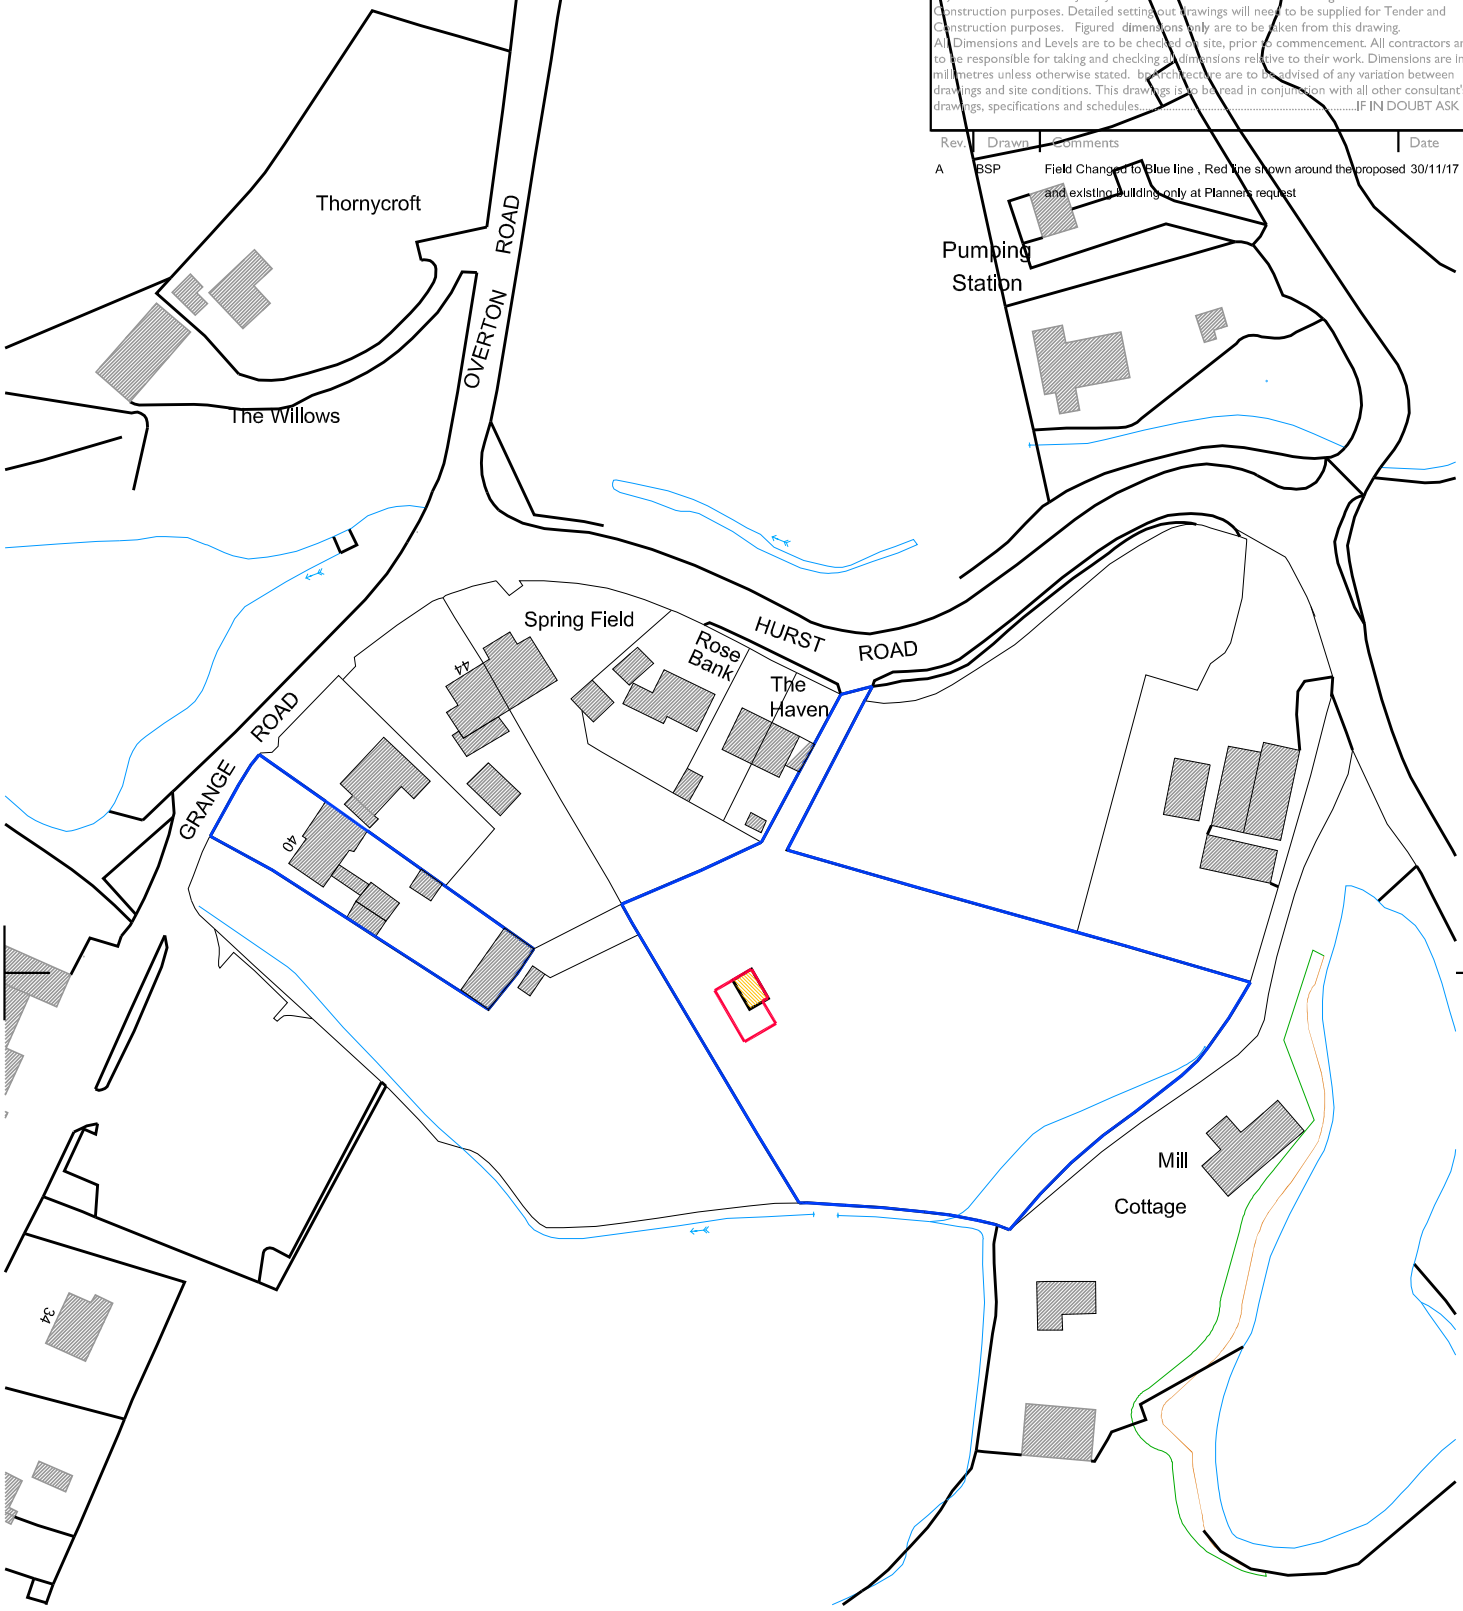

EXISTING BUILDING

ADJACENT PROPERTIES

Scale 0 10m 20m 30m 40m 50m

N W E S

bp Architecture

Client	Mr Walley	Status	RIBA Stage 3: Planning
Project	Retrospective Planning for Lean-to Tractor Shed	Date	October 2017
Title	Site Location Plan	Scale @A4	1.1250
Project No	Drawing No.	Drawn	DD
17-081_AS(0)01	Rev A	Checked	

☎: 01782 515 555
✉: Enquiries@bpArchitecture.co.uk
🖱: www.bparchitecture.co.uk
93 High Street Biddulph Staffs ST8 6AB
Architects - Interior Design - Conservation - Landscape

File Ref: BPA:\