
location plans A3 format pdf
OUTLINE PLANNING SUBMISSION SITE

scale 1.1250

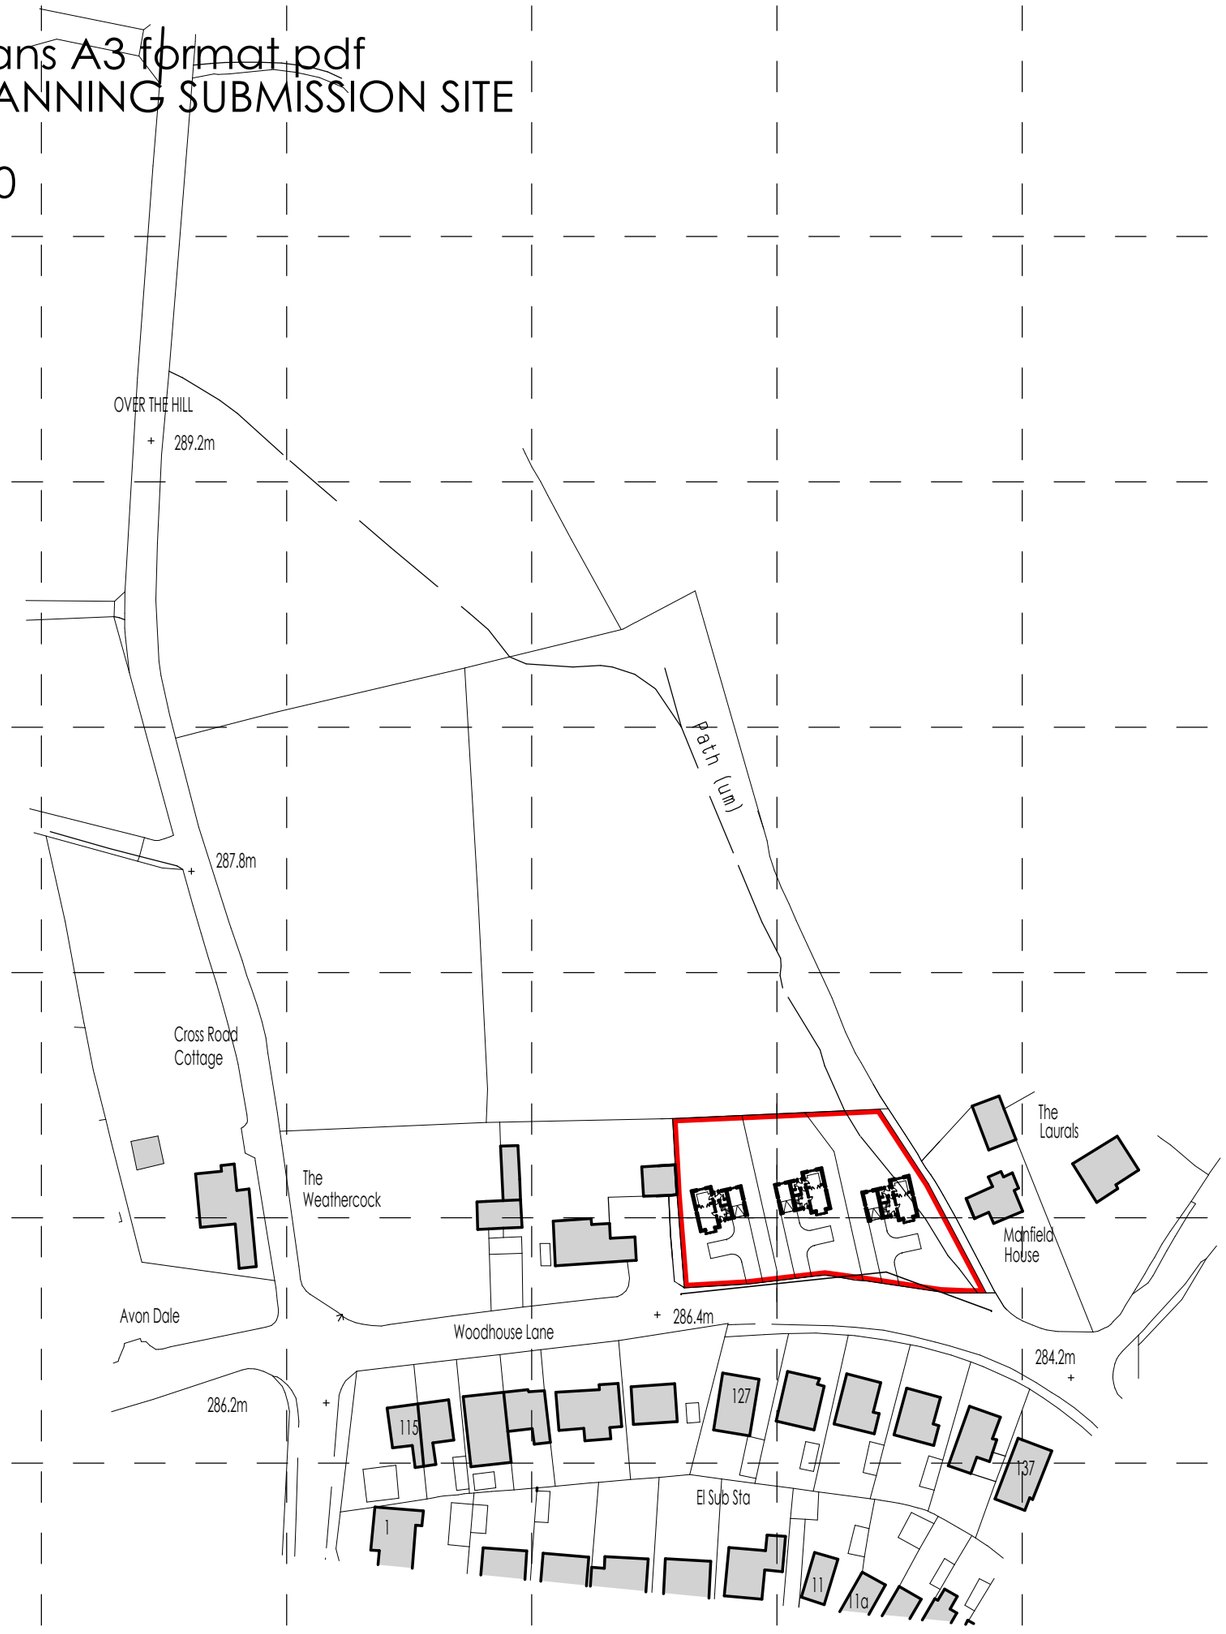


Ordnance Survey (c) Crown Copyright 2017. All rights reserved. Licence number 100022432

location plans woodhouse lane biddulph moor

NORTH
0 10 20 30 40

david evans
chartered and registered architect
e mail david@deparchitects.net

client MR CHRIS RHODES
dwrg no CR/WL/2017/2

project WOODHOUSE LANE
LOCATION
planning submission site
amendments
a

date NOVEMBER 2017

David Evans Practice, Brookwood, Pipegate,Market Drayton, Shropshire TF9 4HA
Tel: 01630 647850 mobile 07879892868