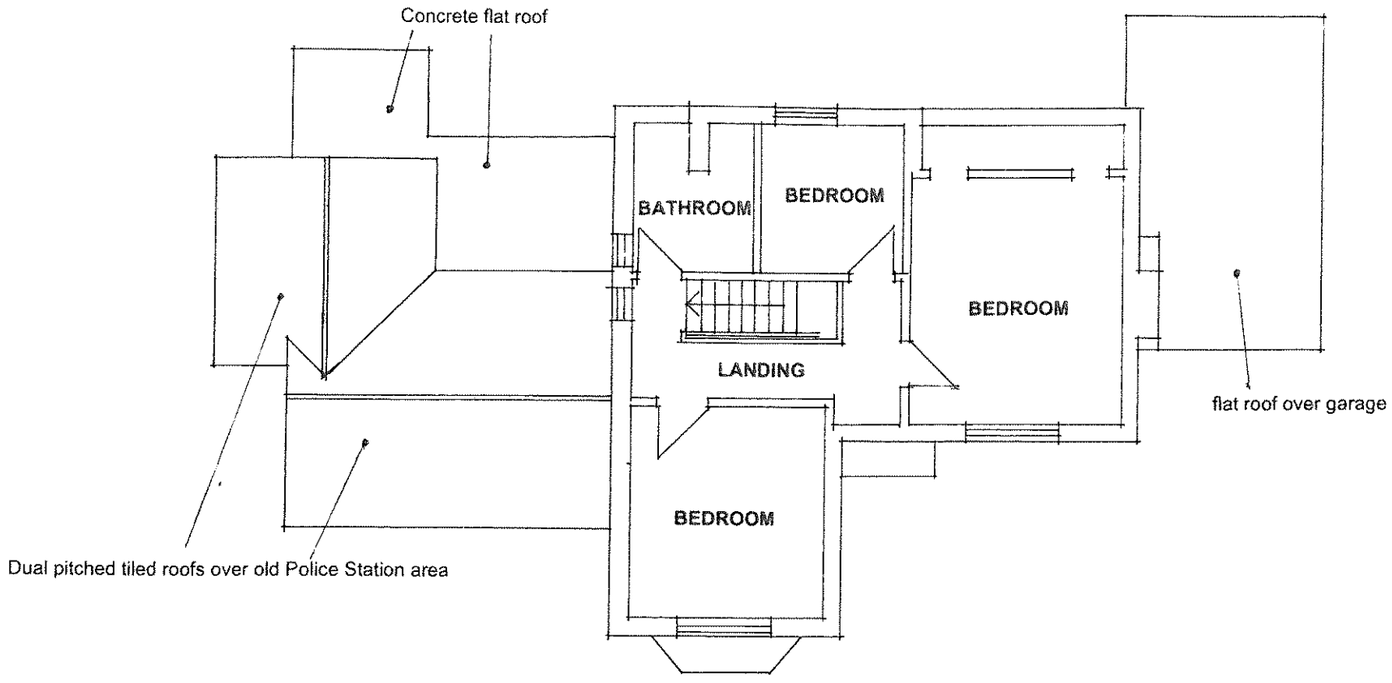

FIRST FLOOR PLAN

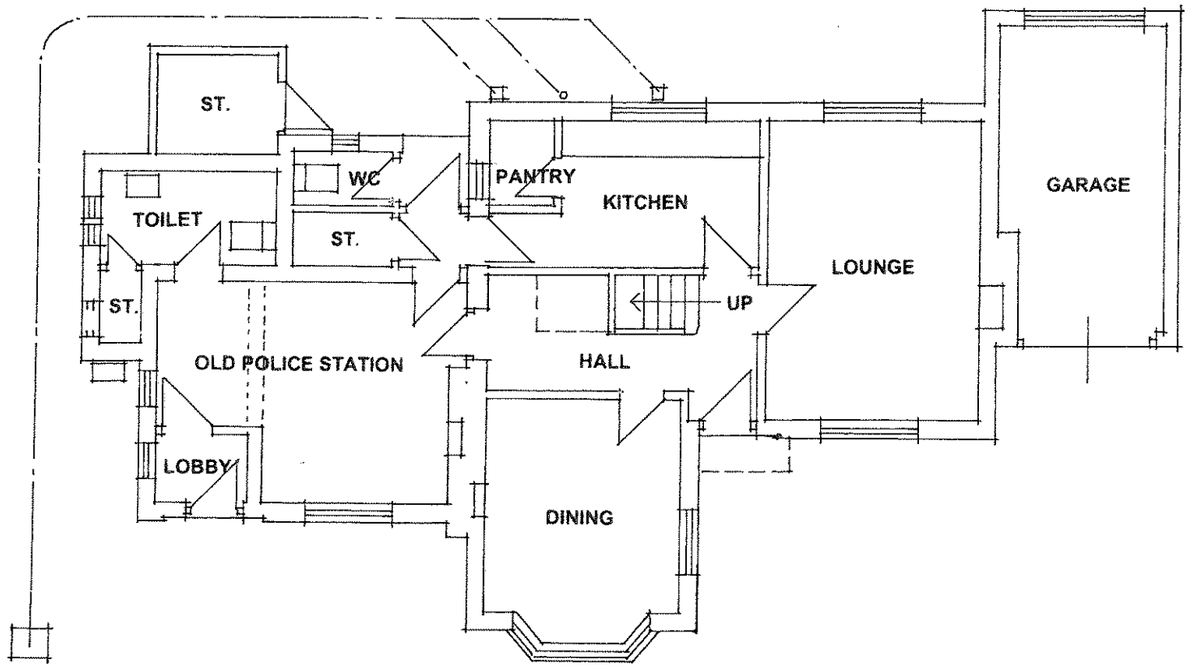

GROUND FLOOR PLAN

SCALE 1:100

0m 1m 2m 3m 4m 5m 6m 7m 8m 9m 10m

Rev | Description | By | Date

This drawing is copyright and should not be reproduced without permission

All Dimensions to be checked on site before work is Commenced

HARRISON WOOD

UNIT 2 - STUDIO 2
SILVERDALE ENTERPRISE CENTRE
SILVERDALE ENTERPRISE PARK
KEELE LANE, SILVERDALE
NEWCASTLE-UNDER-LYME
STAFFORDSHIRE ST5 6SP

- Architecture
- Structural Design Services
- Building, Construction and Property Consultants
- Surveying and Project Co-Ordination
- Building Litigation and Expert Witness Services

Office Tele No. 01782 - 711144
Mobile Tele No. 07976 - 308358

Email harrisonwood.consult@gmail.com
Web www.harrison-wood-architecture.co.uk

Client
MR. A. SOANE AND MS. S. WOOD

Project
PROPOSED EXTENSIONS AND ALTERATIONS AT 60 SYTCH ROAD, BROWN EDGE, STOKE-ON-TRENT, STAFFS, ST6 8QX.

Scales 1 : 100

Drawing Size A3

Date SEPTEMBER 2017

Drawn By MAL

Title
EXISTING PLANS

Drawing No HWA 1575 / 001

Revision