

REAR ELEVATION



SIDE ELEVATION
FACING BROWNHILL ROAD



FRONT ELEVATION

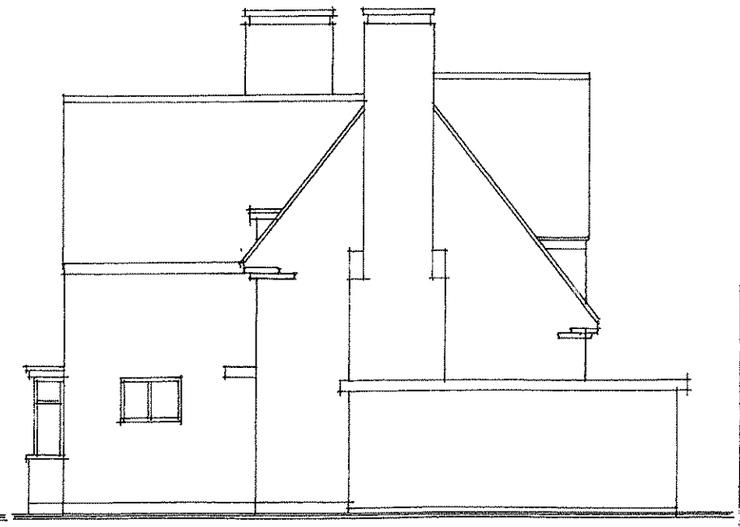

SIDE ELEVATION
FACING 58 SYTCH ROAD

SCALE 1:100

0m 2m 4m 6m 8m 10m
1m 3m 5m 7m 9m

Rev	Description	By	Date

This drawing is copyright and should not be reproduced without permission

All Dimensions to be checked on site before work is Commenced

HARRISON WOOD

UNIT 3 STUDIO 2
SILVERDALE ENTERPRISE CENTRE
SILVERDALE ENTERPRISE PARK
KENTS LANE SILVERDALE
NEWCASTLE-UNDER-LYME
STAFFORDSHIRE, ST5 6SR

- Architecture
- Structural Design Services
- Building, Construction and Property Consultants
- Surveying and Project Co-Ordination
- Building Litigation and Expert Witness Services

Office Tele No. 01782 - 711144
Mobile Tele No 07970 - 308368

Email harrisonwood.consult@gmail.com
Web www.harrison-wood-architecture.co.uk

Client: MR. A. SOANE AND MS. S. WOOD

Project: PROPOSED EXTENSIONS AND ALTERATIONS AT 60 SYTCH ROAD, BROWN EDGE, STOKE-ON-TRENT, STAFFS, ST6 8QX.

Scales: 1 : 100	Drawing Size: A3
Date: SEPTEMBER 2017	Drawn By: MAL

Title: EXISTING ELEVATIONS

Drawing No: HWA 1575 / 002	Revision