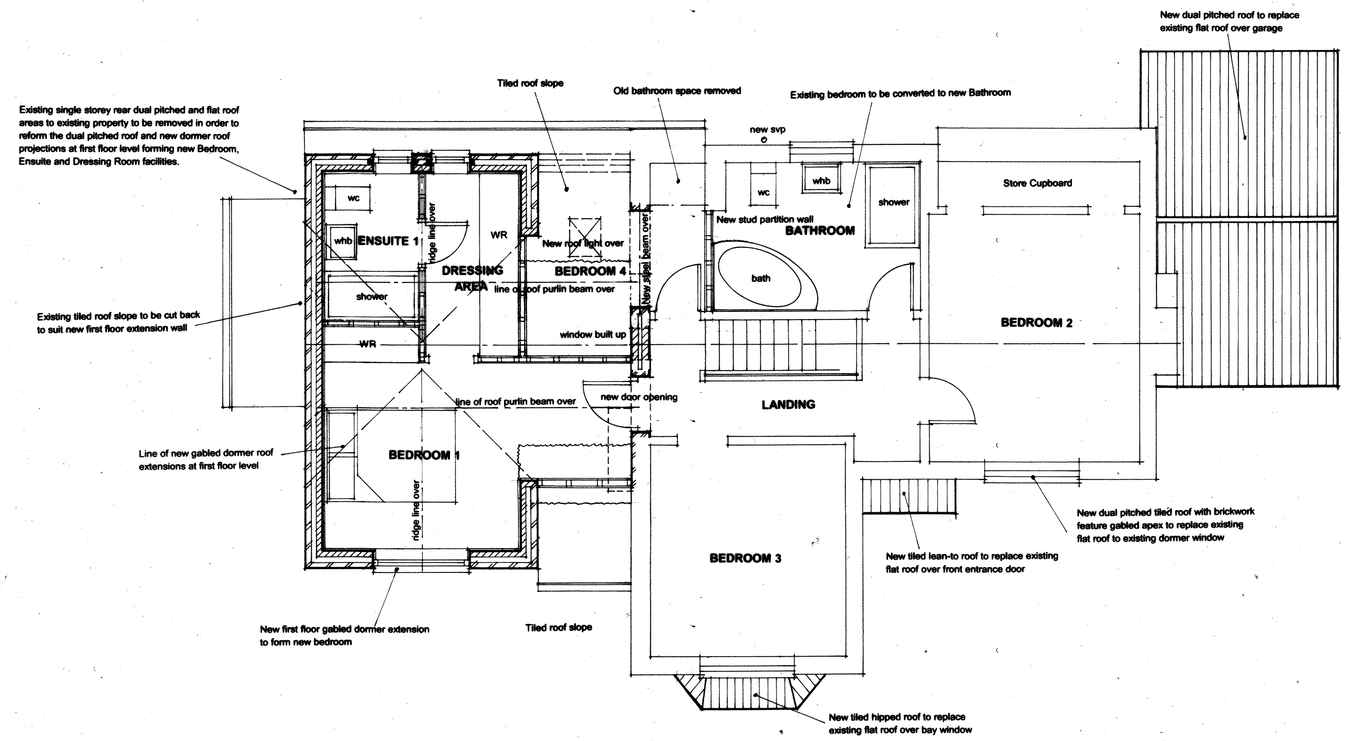

FIRST FLOOR PLAN

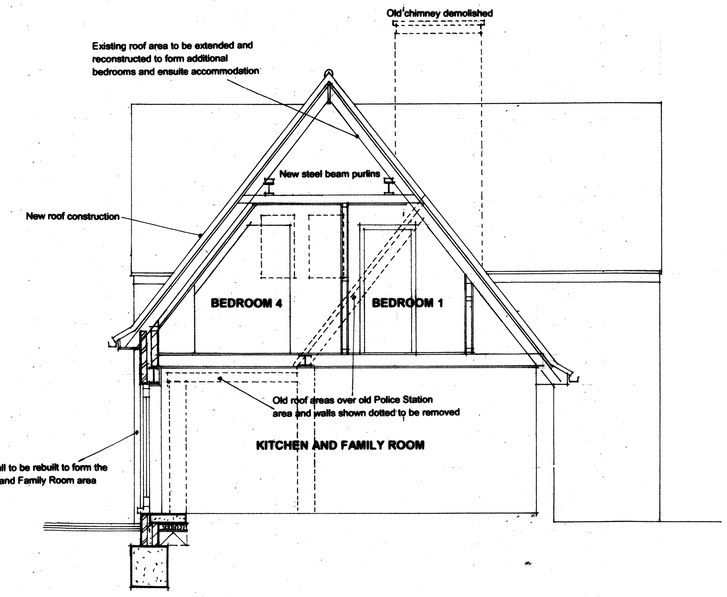

CROSS – SECTION THROUGH RECONSTRUCTED FIRST FLOOR ACCOMMODATIONS

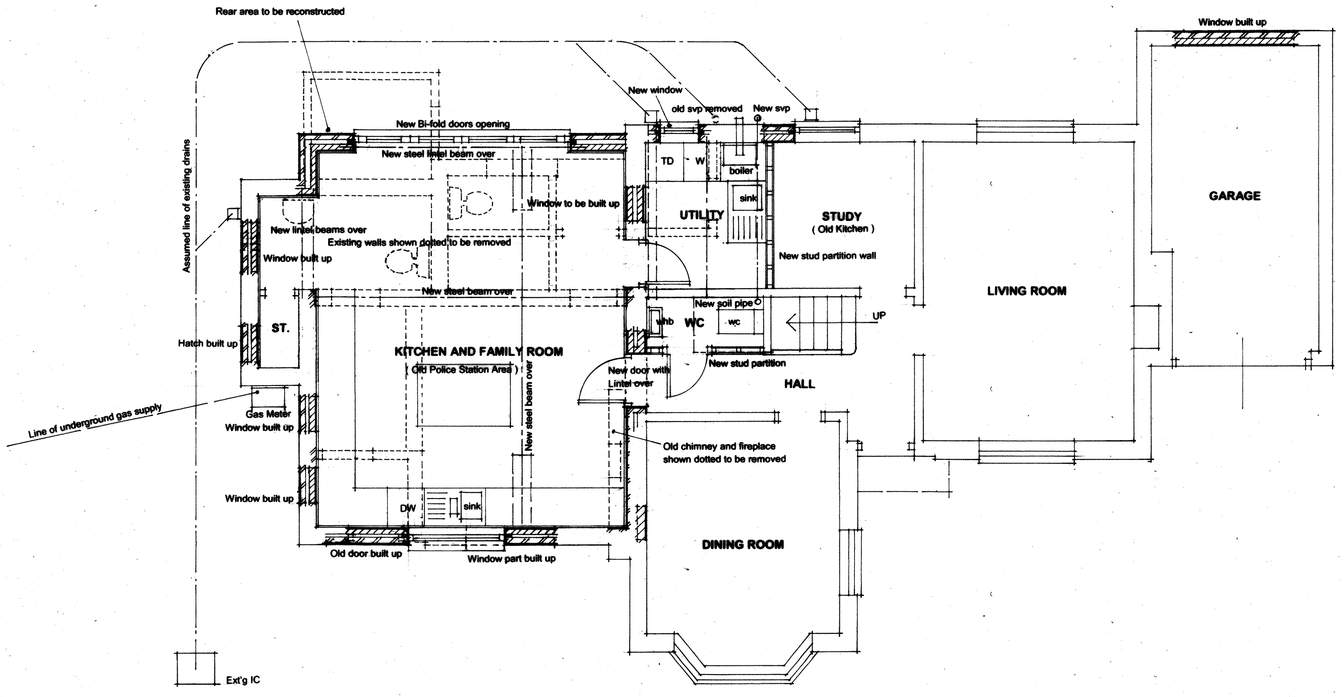

GROUND FLOOR PLAN

SCALE 1:50

0m 1m 2m 3m 4m 5m

Rev.	Description	By	Date

This drawing is copyright and should not be reproduced without permission.

All Dimensions to be checked on site before work is Commenced.

HARRISON WOOD

UNIT 3 , STUDIO 2
SILVERDALE ENTERPRISE CENTRE
SILVERDALE ENTERPRISE PARK
KENTS LANE , SILVERDALE
NEWCASTLE-UNDER-LYME
STAFFORDSHIRE. ST5 6SR

- **Architecture**
- **Structural Design Services**
- **Building, Construction and Property Consultants**
- **Surveying and Project Co-Ordination**
- **Building Litigation and Expert Witness Services**

Office Tele No. 01782 – 711144
Mobile Tele No. 07970 - 398366

Email : harrisonwood.consult@gmail.com
Web : www.harrison-wood-architecture.co.uk

Client	**MR. A. SOANE AND MS. S. WOOD**
Project	**PROPOSED EXTENSIONS AND ALTERATIONS AT 60 SYTCH ROAD, BROWN EDGE, STOKE-ON-TRENT, STAFFS, ST6 8QX.**
Scales **1 : 50**	Drawing Size **A1**
Date **SEPTEMBER 2017**	Drawn By **MAL**
Title	**PROPOSED PLANS AND CROSS SECTION - PLANNING**
Drawing No. **HWA 1575 / 003**	Revision