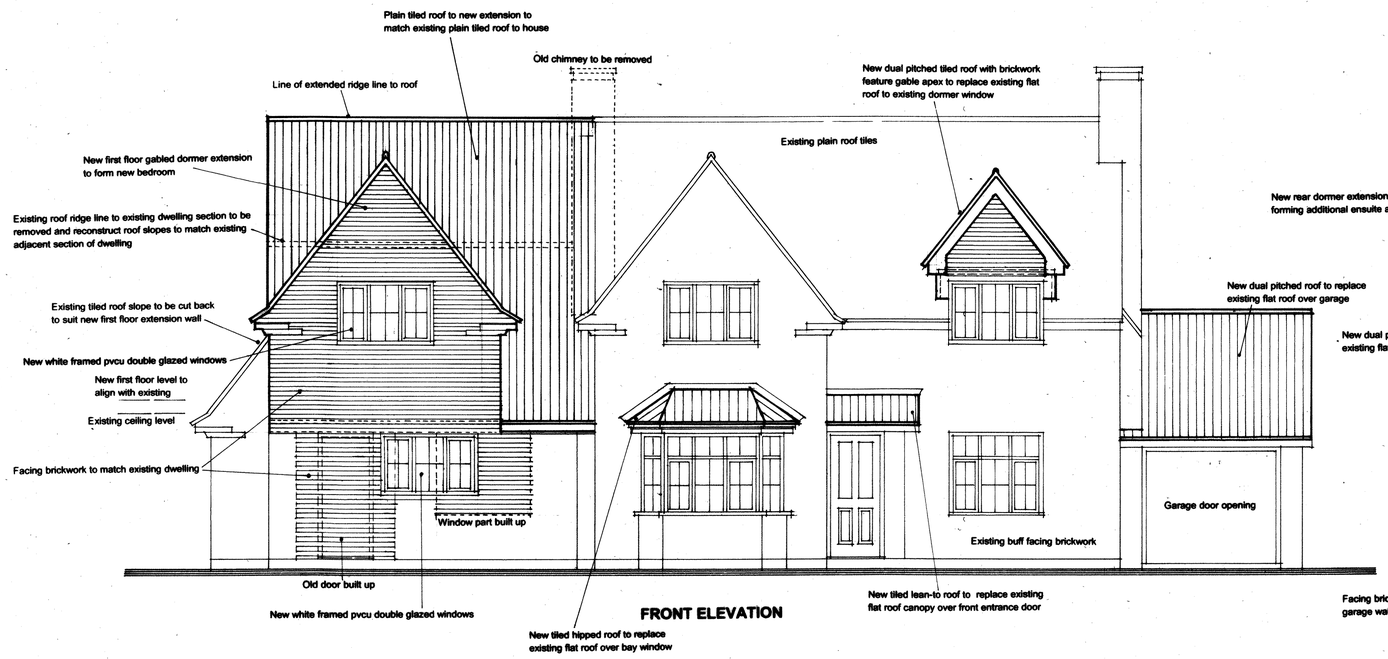

FRONT ELEVATION

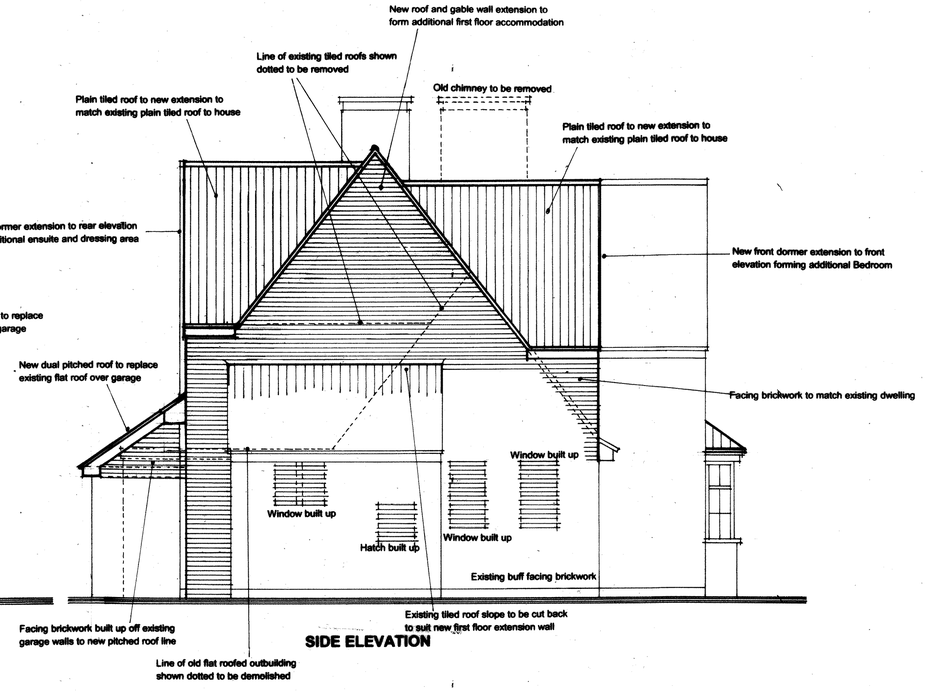

SIDE ELEVATION

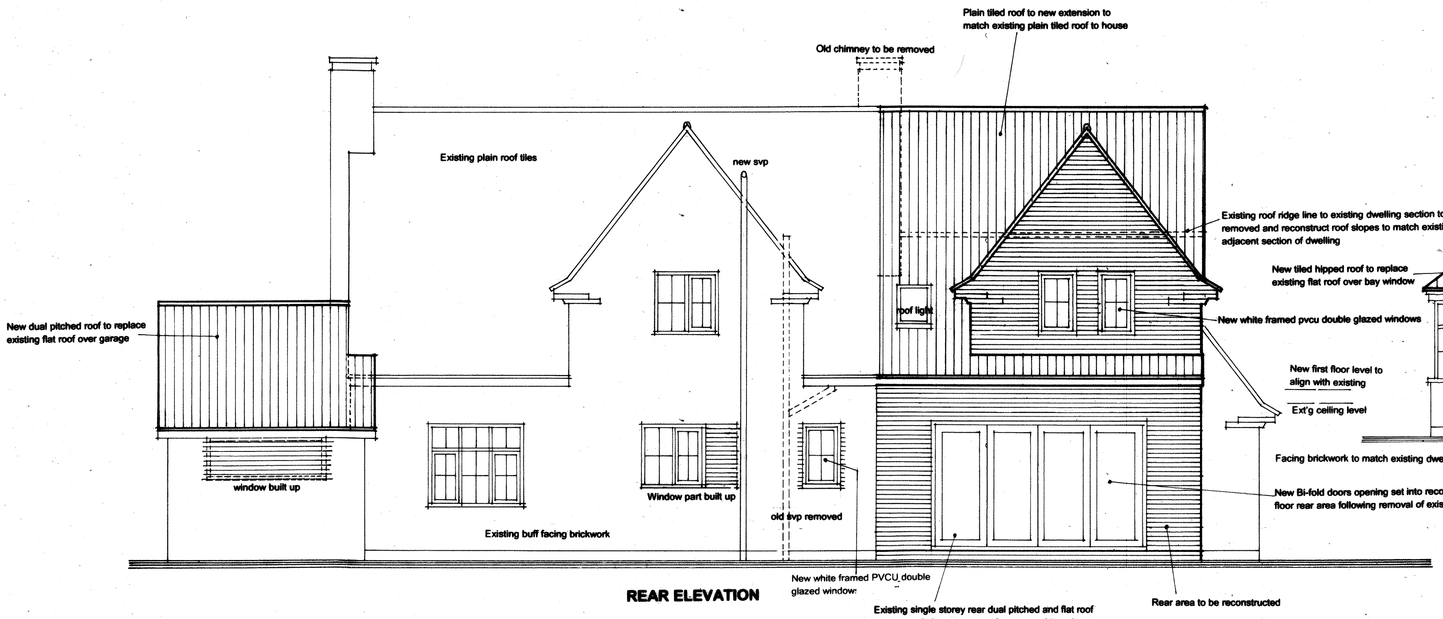

REAR ELEVATION

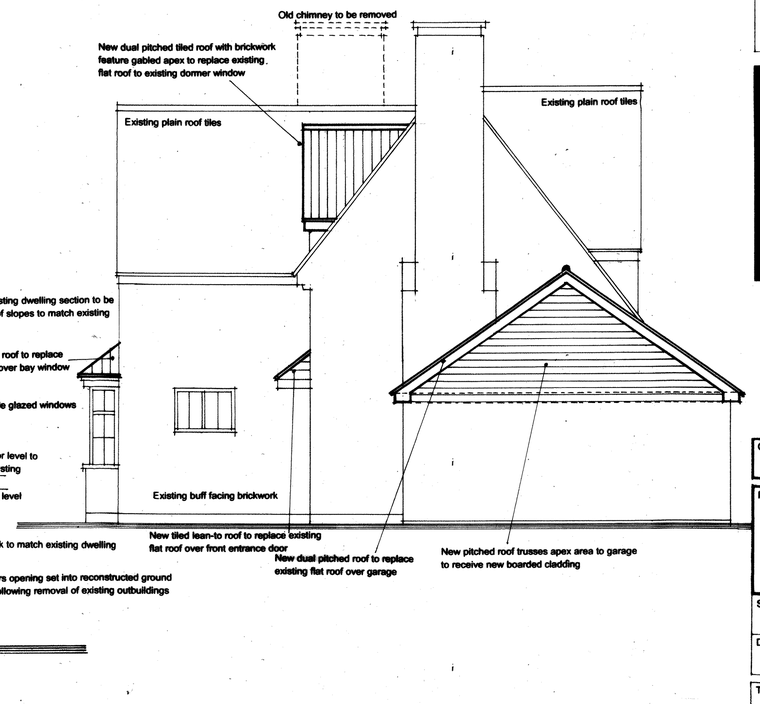

SCALE 1:50

0m 1m 2m 3m 4m 5m

Rev.	Description	By	Date

This drawing is copyright and should not be reproduced without permission.

All Dimensions to be checked on site before work is Commenced.

HARRISON WOOD

UNIT 2, STUDIO 2,
SILVERDALE ENTERPRISE CENTRE,
SILVERDALE ENTERPRISE PARK,
KENTS LANE, SILVERDALE,
NEWCASTLE-UNDER-LYME,
STAFFORDSHIRE ST5 6SR

- **Architecture**
- **Structural Design Services**
- **Building, Construction and Property Consultants**
- **Surveying and Project Co-Ordination**
- **Building Litigation and Expert Witness Services**

Office Tele No. 01782 - 711144
Mobile Tele No. 07970 - 308368

Email : harrisonwood.consult@gmail.com
Web : www.harrison-wood-architecture.co.uk

Client
MR. A. SOANE AND MS. S. WOOD

Project
PROPOSED EXTENSIONS AND ALTERATIONS AT 60 SYTCH ROAD, BROWN EDGE, STOKE-ON-TRENT, STAFFS, ST6 8QX.

Scales	Drawing Size
1 : 50	A1
Date	**Drawn By**
SEPTEMBER 2017	MAL

Title
PROPOSED ELEVATIONS - PLANNING

Drawing No.	Revision
HWA 1575 / 004	